
MASTER PLAN OF THQ HOSPITAL MAILSI

PART 1

PART 2

PART 3

PART 4

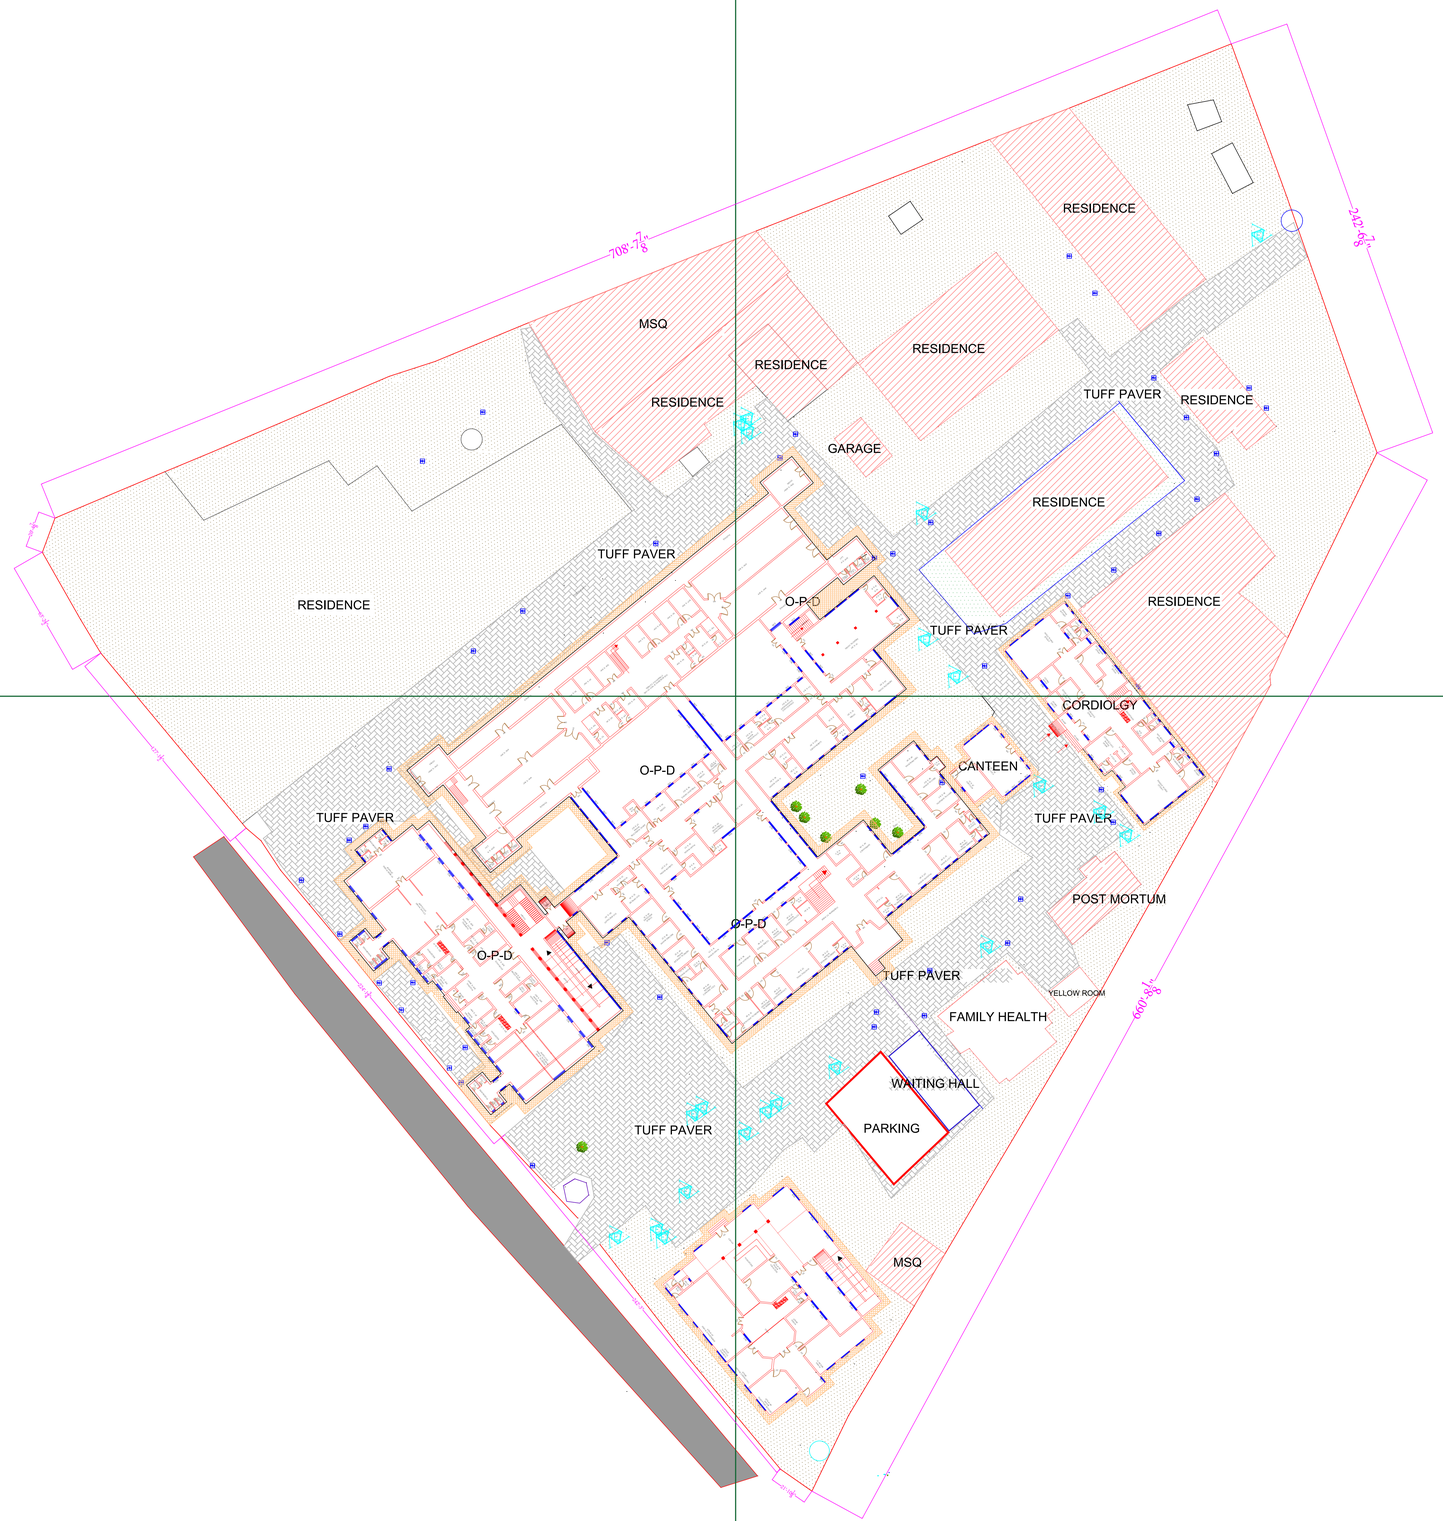

Legends:

RESIDENTIAL AREA	
ROAD	
WALL	
POWER LINE	
OHT	
TREE	
MANHOLE	MH
TUBE WELL	
LIGHT POLE	
LAWNS	
EARTHEN AREAS	
ASPHALTS ROADS	
TOUGH PAVERS	
P.C.C /PLINTH PROTECTION	
BOUNDARY WALL	
TAP	
HAND PUMP	
BRICK PAVERS	
AIR CONDITIONER	AC
TUBE LIGHT	TUBE LIGHT
FAN	
ROOF LIGHT	
BULB	

AREA

AREA WITHIN BOUNDARY WALL	300328.065 SFT
AREA OF CLINICAL BLOCK	71032.387 SFT
PLINTH AREA OF BLOCK	53156.387 SFT

OPENING SCHEDULE OF DOORS AND WINDOWS

DOORS	WIDTH	HEIGHT	WINDOWS	WIDTH	HEIGHT
D1	2'-0"	7'-0"	W1	3'-0"	2'-6"
D2	3'-6"	7'-0"	W2	4'-0"	3'-0"
D3	3'-0"	7'-0"	W3	6'-0"	4'-0"
D4	4'-0"	7'-0"	W4	8'-0"	5'-0"
D5	4'-6"	7'-0"	W5		
D6	2'-6"	7'-0"	W6		
D7	6'-0"	7'-0"	W7		
D8	5'-0"	7'-0"	V1	2'-0"	2'-0"
D9			V2		

Client:

GOVERNMENT OF THE PUNJAB
PRIMARY & SECONDARY HEALTHCARE DEPARTMENT

Project:

CAD MAPPING OF TEHSIL HEAD QUARTER HOSPITALS, PUNJAB

Consultant:

SKAFS CONSULTANT (Pvt.) Limited
ENGINEERING AND ENVIRONMENT CONSULTANT


Drawing Title:

THQ MAILSI HOSPITAL MASTER PLAN

Authorized By: SKAFS	Reviewed By Co-Team Leader	Scale: 1:300
Prepared By: CAD TEAMS	Date: FEB, 2017	

Drawing No. **SKAFS/MAILSI /03**

MASTER PLAN OF THQ HOSPITAL MAILSI
PART 1

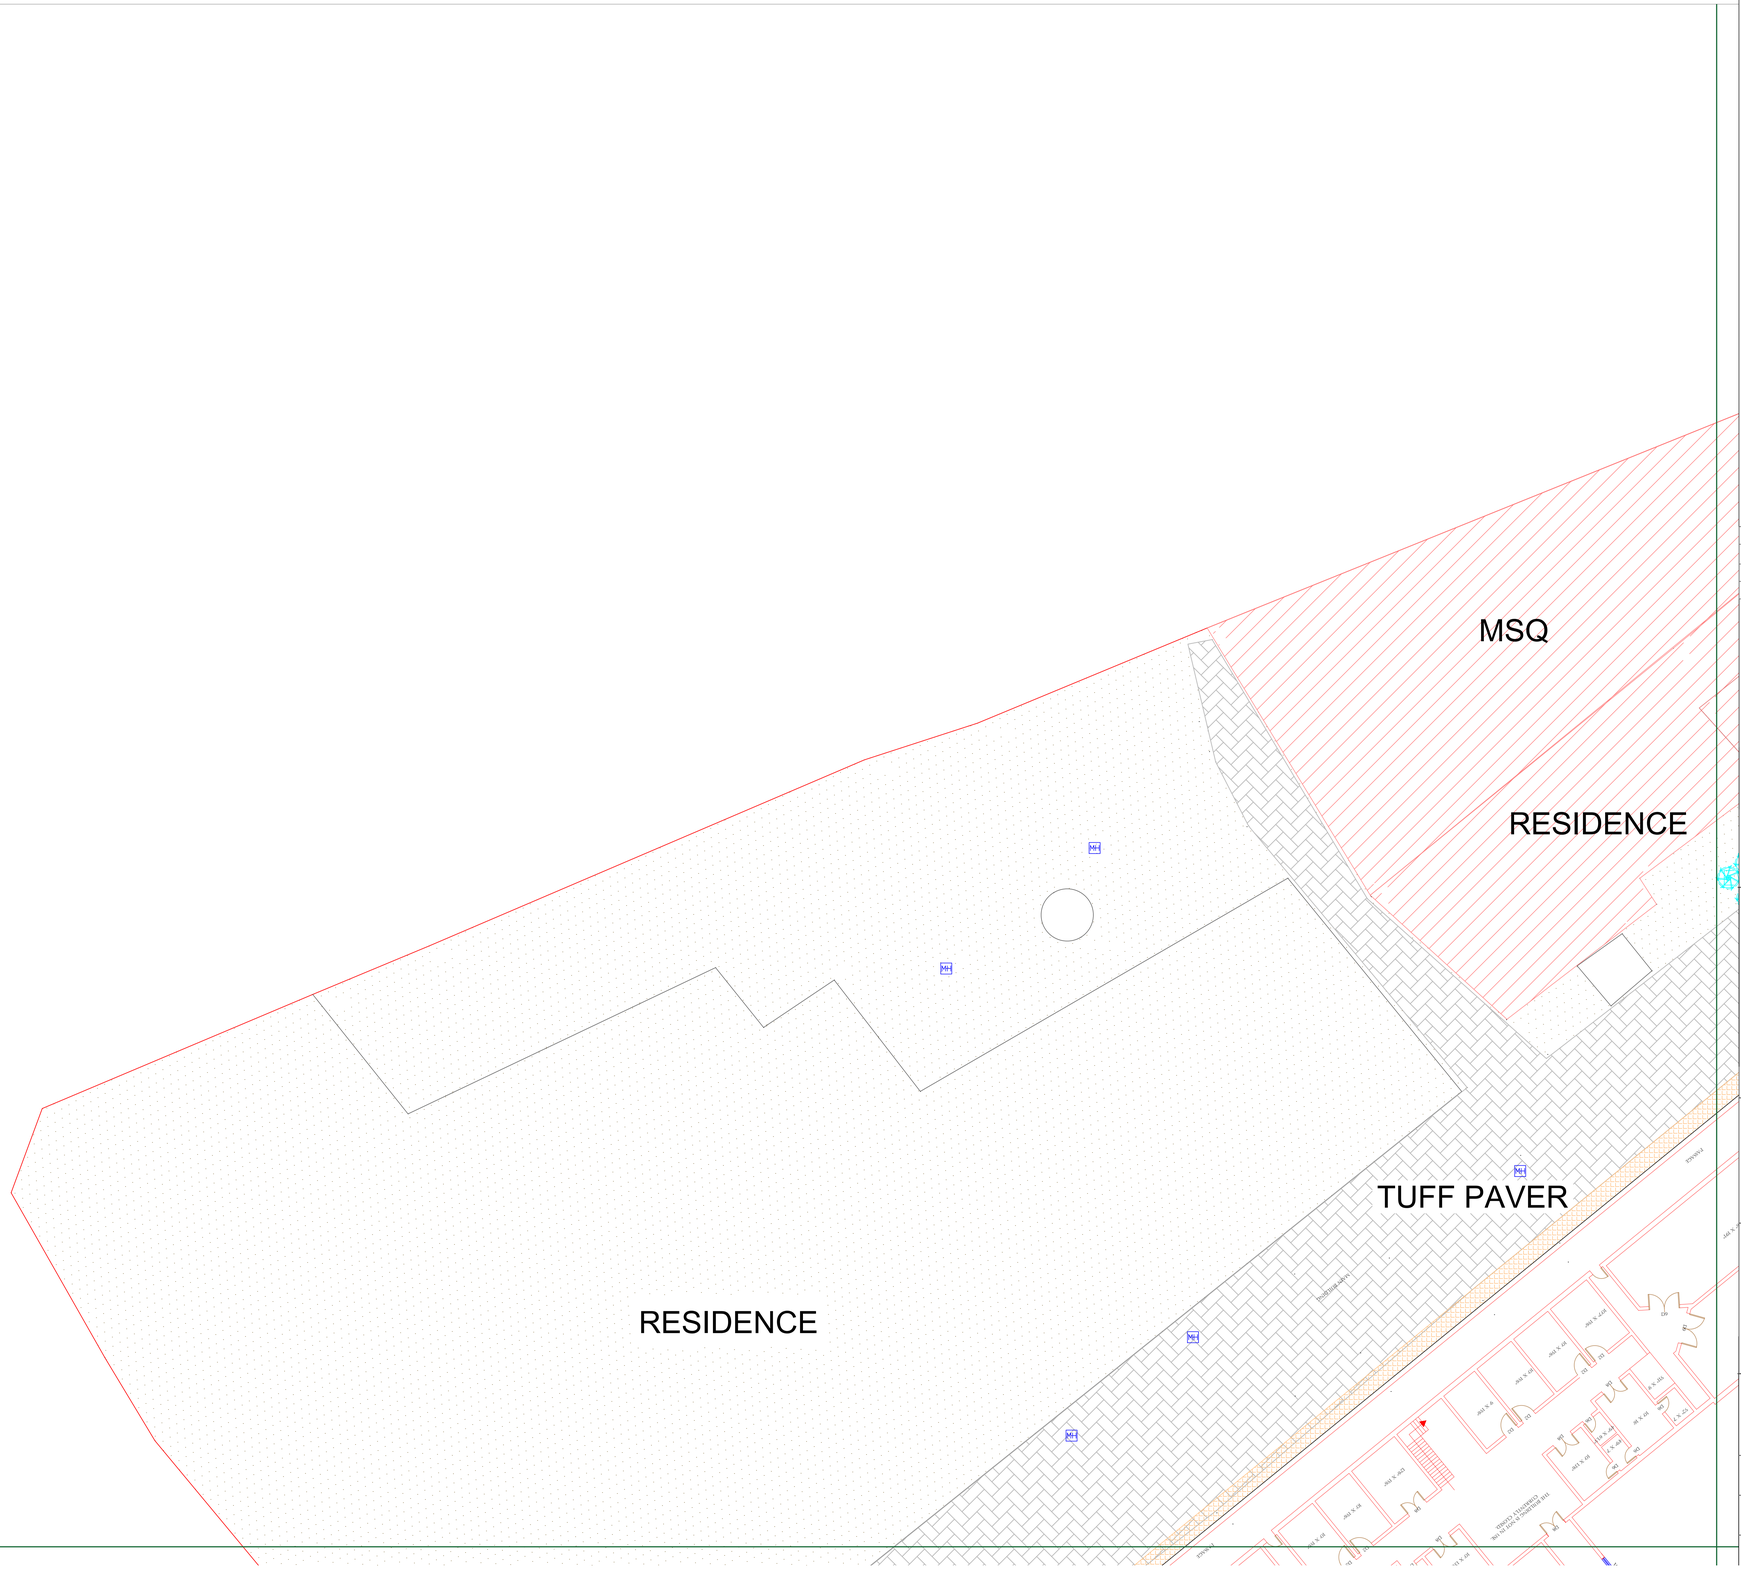

Legends:

RESIDENTIAL AREA	
ROAD	
WALL	
POWER LINE	
OHT	
TREE	
MANHOLE	MH
TUBE WELL	
LIGHT POLE	
LAWNS	
EARTHEN AREAS	
ASPHALTS ROADS	
TOUGH PAVERS	
P.C.C /PLINTH PROTECTION	
BOUNDARY WALL	
TAP	
HAND PUMP	
BRICK PAVERS	
AIR CONDITIONER	AC
TUBE LIGHT	TUBE LIGHT
FAN	
ROOF LIGHT	
BULB	

AREA	
AREA WITHIN BOUNDARY WALL	300328.065 SFT
AREA OF CLINICAL BLOCK	71032.387 SFT
PLINTH AREA OF BLOCK	53156.387 SFT

OPENING SCHEDULE OF DOORS AND WINDOWS

DOORS	WIDTH	HEIGHT	WINDOWS	WIDTH	HEIGHT
D1	2'-0"	7'-0"	W1	3'-0"	2'-6"
D2	3'-6"	7'-0"	W2	4'-0"	3'-0"
D3	3'-0"	7'-0"	W3	6'-0"	4'-0"
D4	4'-0"	7'-0"	W4	8'-0"	5'-0"
D5	4'-6"	7'-0"	W5		
D6	2'-6"	7'-0"	W6		
D7	6'-0"	7'-0"	W7		
D8	5'-0"	7'-0"	V1	2'-0"	2'-0"
D9			V2		

Client:

GOVERNMENT OF THE PUNJAB
PRIMARY & SECONDARY HEALTHCARE DEPARTMENT

Project:

CAD MAPPING OF TEHSIL HEAD QUARTER HOSPITALS, PUNJAB

Consultant:

SKAFS CONSULTANT (Pvt.) Limited
ENGINEERING AND ENVIRONMENT CONSULTANT


Drawing Title:

THQ MAILSI HOSPITAL MASTER PLAN PART 1

Authorized By: SKAFS	Reviewed By Co-Team Leader	Scale:
Prepared By: CAD TEAMS	Date: FEB, 2017	Sheet:

Drawing No. **SKAFS/MAILSI /04**

MASTER PLAN OF THQ HOSPITAL MAILSI
PART 2

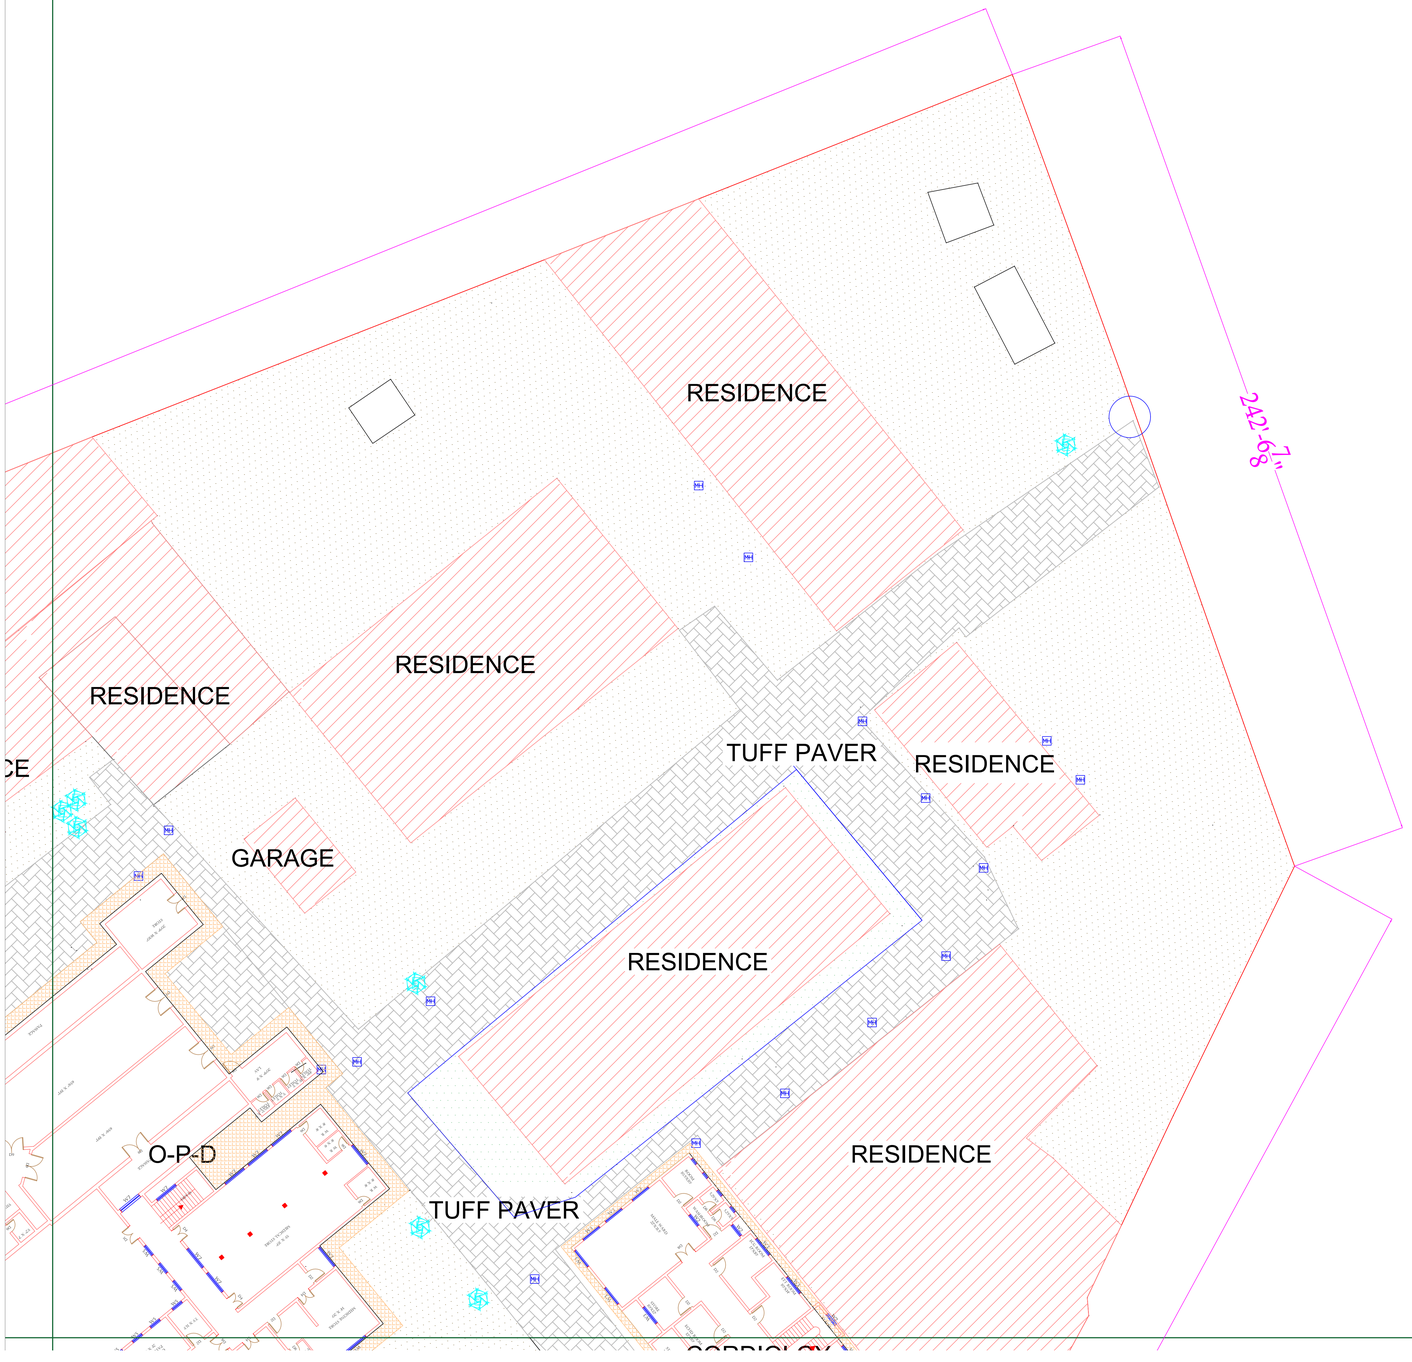

Legends:

RESIDENTIAL AREA	
ROAD	
WALL	
POWER LINE	
OHT	
TREE	
MANHOLE	MH
TUBE WELL	
LIGHT POLE	
LAWNS	
EARTHEN AREAS	
ASPHALTS ROADS	
TOUGH PAVERS	
P.C.C /PLINTH PROTECTION	
BOUNDARY WALL	
TAP	
HAND PUMP	
BRICK PAVERS	
AIR CONDITIONER	AC
TUBE LIGHT	TUBE LIGHT
FAN	
ROOF LIGHT	
BULB	

AREA	
AREA WITHIN BOUNDARY WALL	300328.065 SFT
AREA OF CLINICAL BLOCK	71032.387 SFT
PLINTH AREA OF BLOCK	53156.387 SFT

OPENING SCHEDULE OF DOORS AND WINDOWS

DOORS	WIDTH	HEIGHT	WINDOWS	WIDTH	HEIGHT
D1	2'-0"	7'-0"	W1	3'-0"	2'-6"
D2	3'-6"	7'-0"	W2	4'-0"	3'-0"
D3	3'-0"	7'-0"	W3	6'-0"	4'-0"
D4	4'-0"	7'-0"	W4	8'-0"	5'-0"
D5	4'-6"	7'-0"	W5		
D6	2'-6"	7'-0"	W6		
D7	6'-0"	7'-0"	W7		
D8	5'-0"	7'-0"	V1	2'-0"	2'-0"
D9			V2		

Client:

GOVERNMENT OF THE PUNJAB
PRIMARY & SECONDARY HEALTHCARE DEPARTMENT

Project:

CAD MAPPING OF TEHSIL HEAD QUARTER HOSPITALS, PUNJAB

Consultant:


SKAFS CONSULTANT (Pvt.) Limited
ENGINEERING AND ENVIRONMENT CONSULTANT

Drawing Title:
THQ MAILSI
HOSPITAL MASTER PLAN
PART 2

Authorized By: SKAFS	Reviewed By Co-Team Leader	Scale:
Prepared By: CAD TEAMS	Date: FEB, 2017	Sheet:

Drawing No.
SKAFS/MAILSI /05

MASTER PLAN OF THQ HOSPITAL MAILSI
PART 3

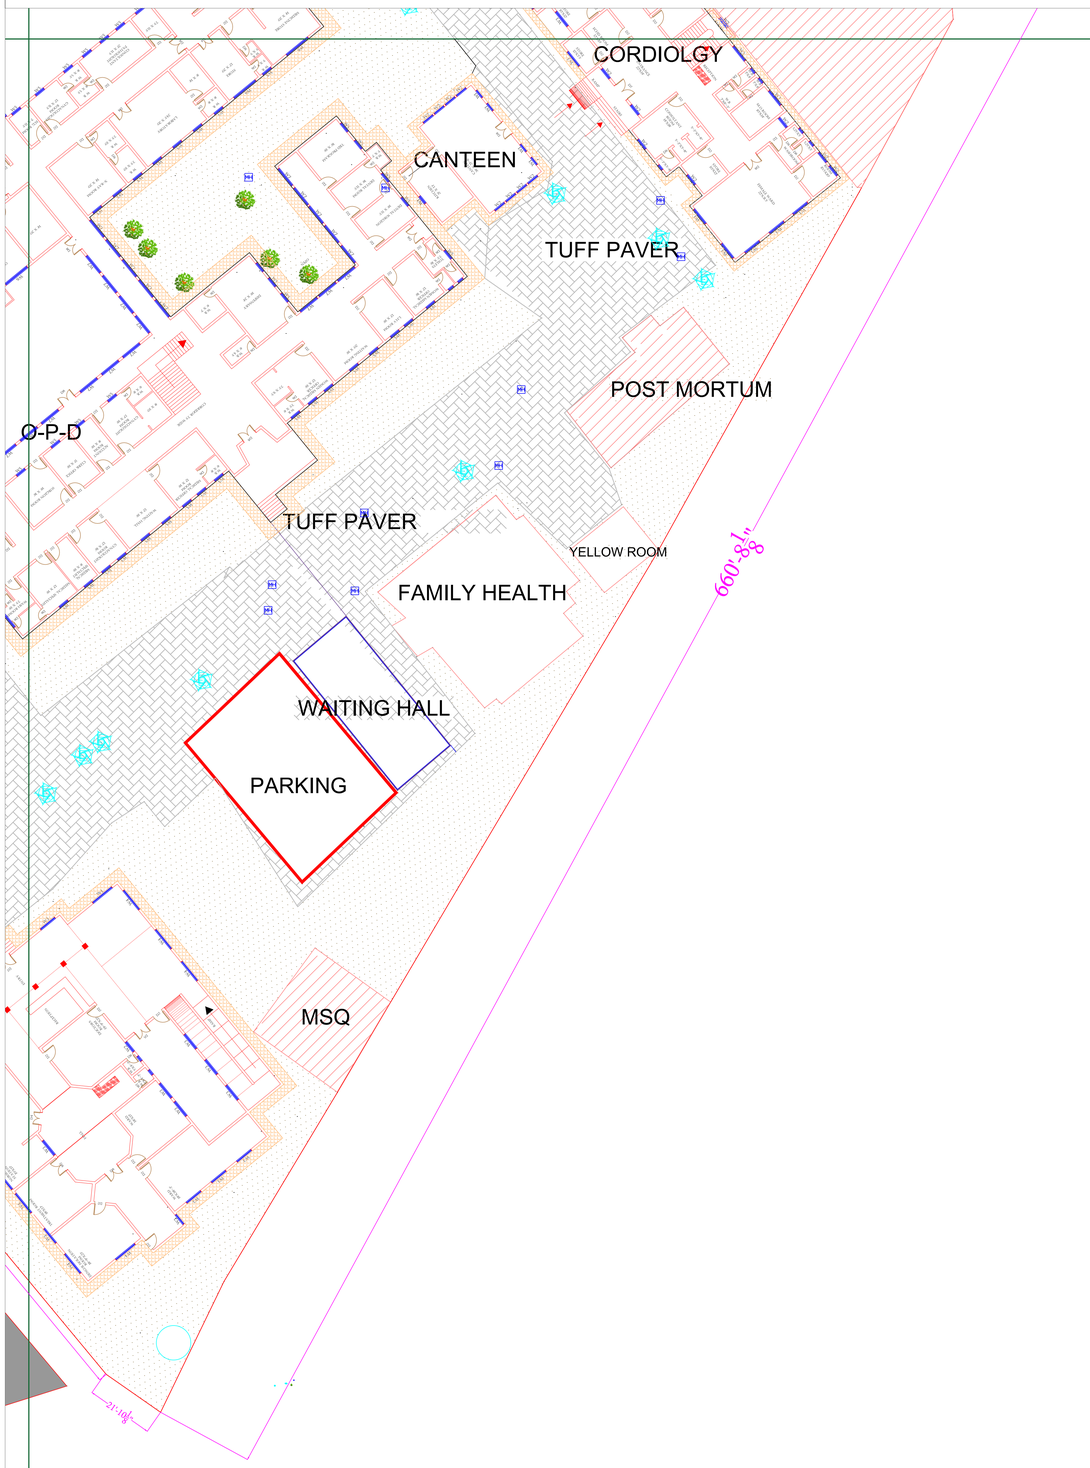

Legends:

RESIDENTIAL AREA	
ROAD	
WALL	
POWER LINE	
OHT	
TREE	
MANHOLE	MH
TUBE WELL	
LIGHT POLE	
LAWNS	
EARTHEN AREAS	
ASPHALTS ROADS	
TOUGH PAVERS	
P.C.C /PLINTH PROTECTION	
BOUNDARY WALL	
TAP	
HAND PUMP	
BRICK PAVERS	
AIR CONDITIONER	AC
TUBE LIGHT	TUBE LIGHT
FAN	
ROOF LIGHT	
BULB	

AREA

AREA WITHIN BOUNDARY WALL	300328.065 SFT
AREA OF CLINICAL BLOCK	71032.387 SFT
PLINTH AREA OF BLOCK	53156.387 SFT

OPENING SCHEDULE OF DOORS AND WINDOWS

DOORS	WIDTH	HEIGHT	WINDOWS	WIDTH	HEIGHT
D1	2'-0"	7'-0"	W1	3'-0"	2'-6"
D2	3'-6"	7'-0"	W2	4'-0"	3'-0"
D3	3'-0"	7'-0"	W3	6'-0"	4'-0"
D4	4'-0"	7'-0"	W4	8'-0"	5'-0"
D5	4'-6"	7'-0"	W5		
D6	2'-6"	7'-0"	W6		
D7	6'-0"	7'-0"	W7		
D8	5'-0"	7'-0"	V1	2'-0"	2'-0"
D9			V2		

Client:

GOVERNMENT OF THE PUNJAB
PRIMARY & SECONDARY HEALTHCARE DEPARTMENT

Project:

CAD MAPPING OF TEHSIL HEAD QUARTER HOSPITALS, PUNJAB

Consultant:

SKAFS CONSULTANT (Pvt.) Limited
ENGINEERING AND ENVIRONMENT CONSULTANT

Drawing Title:


THQ MAILSI
HOSPITAL MASTER PLAN
PART 3

Authorized By: SKAFS	Reviewed By Co-Team Leader	Scale:
Prepared By: CAD TEAMS	Date: FEB, 2017	

Drawing No.

SKAFS/MAILSI /06

MASTER PLAN OF THQ HOSPITAL MAILSI
PART 4

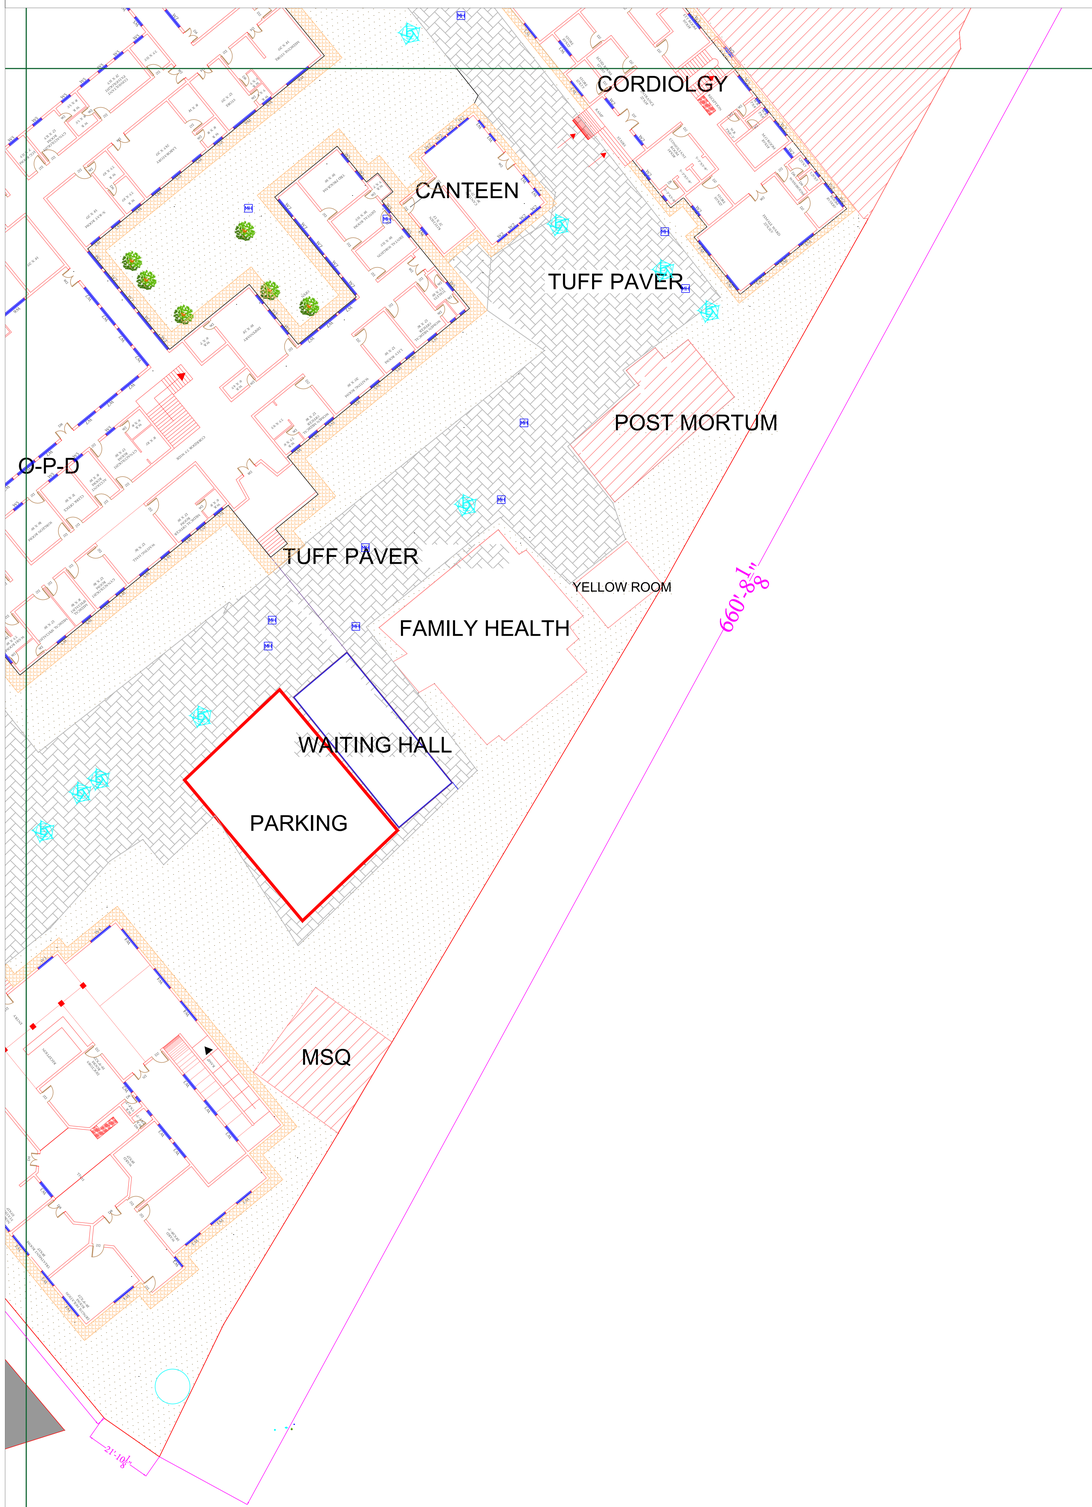

Legends:

RESIDENTIAL AREA	
ROAD	
WALL	
POWER LINE	
OHT	
TREE	
MANHOLE	MH
TUBE WELL	
LIGHT POLE	
LAWNS	
EARTHEN AREAS	
ASPHALTS ROADS	
TOUGH PAVERS	
P.C.C /PLINTH PROTECTION	
BOUNDARY WALL	
TAP	
HAND PUMP	
BRICK PAVERS	
AIR CONDITIONER	AC
TUBE LIGHT	TUBE LIGHT
FAN	
ROOF LIGHT	
BULB	

AREA	
AREA WITHIN BOUNDARY WALL	300328.065 SFT
AREA OF CLINICAL BLOCK	71032.387 SFT
PLINTH AREA OF BLOCK	53156.387 SFT

OPENING SCHEDULE OF DOORS AND WINDOWS

DOORS	WIDTH	HEIGHT	WINDOWS	WIDTH	HEIGHT
D1	2'-0"	7'-0"	W1	3'-0"	2'-6"
D2	3'-6"	7'-0"	W2	4'-0"	3'-0"
D3	3'-0"	7'-0"	W3	6'-0"	4'-0"
D4	4'-0"	7'-0"	W4	8'-0"	5'-0"
D5	4'-6"	7'-0"	W5		
D6	2'-6"	7'-0"	W6		
D7	6'-0"	7'-0"	W7		
D8	5'-0"	7'-0"	V1	2'-0"	2'-0"
D9			V2		

Client:

GOVERNMENT OF THE PUNJAB
PRIMARY & SECONDARY HEALTHCARE DEPARTMENT

Project:

CAD MAPPING OF TEHSIL HEAD QUARTER HOSPITALS, PUNJAB

Consultant:

SKAFS CONSULTANT (Pvt.) Limited
ENGINEERING AND ENVIRONMENT CONSULTANT

Drawing Title:

THQ MAILSI HOSPITAL MASTER PLAN PART 4


Authorized By: SKAFS	Reviewed By Co-Team Leader	Scale:
Prepared By: CAD TEAMS	Date: FEB, 2017	


Drawing No.


SKAFS/MAILSI /07

CLINICAL BLOCK OF THQ HOSPITAL MAILSI
GROUND FLOOR


PART 1

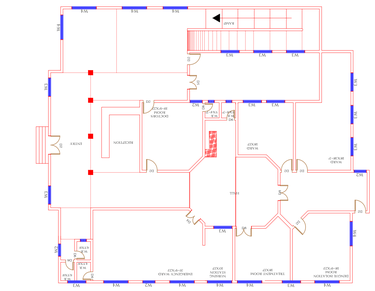

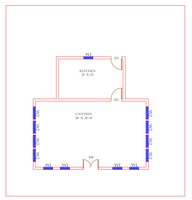


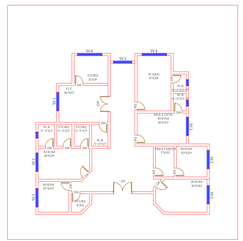

PART 2

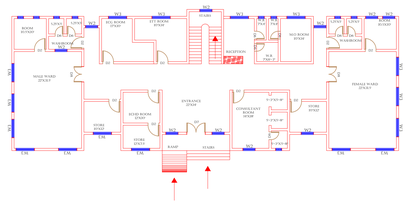

PART 3

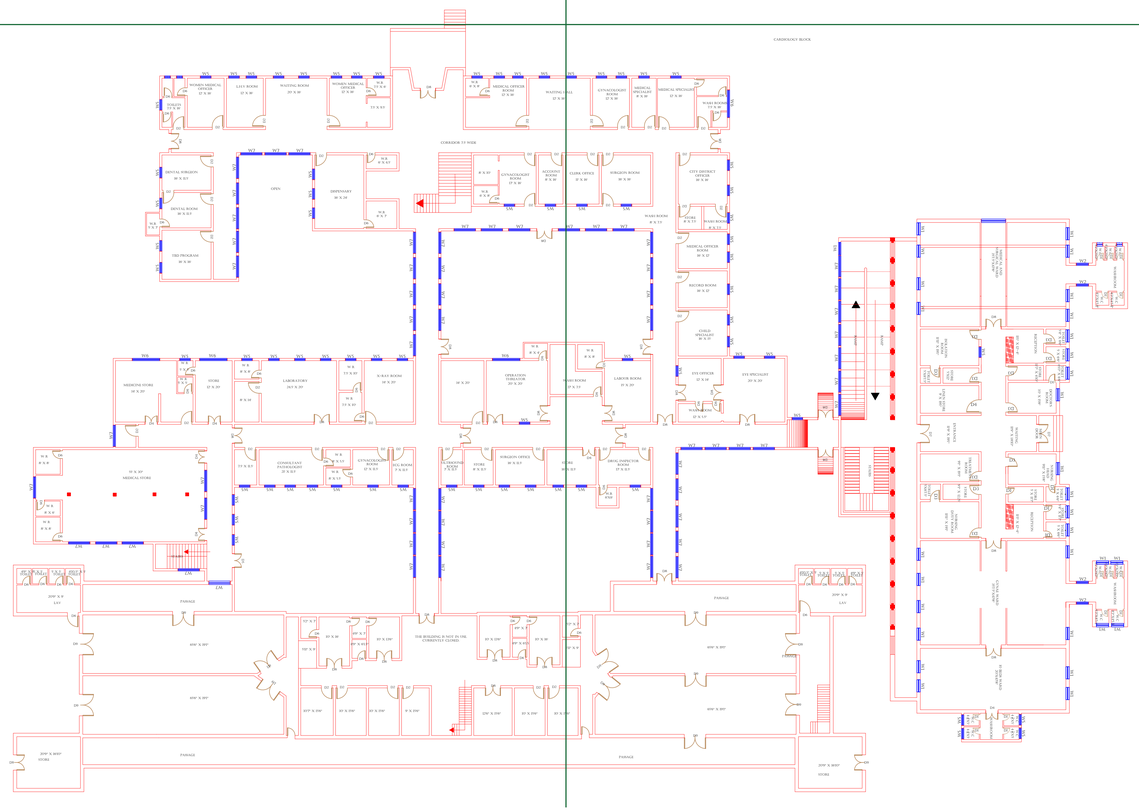

PART 4

Legends:

RESIDENTIAL AREA	
ROAD	
WALL	
POWER LINE	
OHT	
TREE	
MANHOLE	MH
TUBE WELL	
LIGHT POLE	
LAWNS	
EARTHEN AREAS	
ASPHALTS ROADS	
TOUGH PAVERS	
P.C.C /PLINTH PROTECTION	
BOUNDARY WALL	
TAP	
HAND PUMP	
BRICK PAVERS	
AIR CONDITIONER	AC
TUBE LIGHT	TUBE LIGHT
FAN	
ROOF LIGHT	
BULB	

AREA

AREA WITHIN BOUNDARY WALL	300328.065 SFT
AREA OF CLINICAL BLOCK	71032.387 SFT
PLINTH AREA OF BLOCK	53156.387 SFT

OPENING SCHEDULE OF DOORS AND WINDOWS

DOORS	WIDTH	HEIGHT	WINDOWS	WIDTH	HEIGHT
D1	2'-0"	7'-0"	W1	3'-0"	2'-6"
D2	3'-6"	7'-0"	W2	4'-0"	3'-0"
D3	3'-0"	7'-0"	W3	6'-0"	4'-0"
D4	4'-0"	7'-0"	W4	8'-0"	5'-0"
D5	4'-6"	7'-0"	W5		
D6	2'-6"	7'-0"	W6		
D7	6'-0"	7'-0"	W7		
D8	5'-0"	7'-0"	V1	2'-0"	2'-0"
D9			V2		

Client:

GOVERNMENT OF THE PUNJAB
PRIMARY & SECONDARY HEALTHCARE DEPARTMENT

Project:

CAD MAPPING OF TEHSIL HEAD QUARTER HOSPITALS, PUNJAB

Consultant:


SKAFS CONSULTANT (Pvt.) Limited
ENGINEERING AND ENVIRONMENT CONSULTANT


Drawing Title:


THQ MAILSI
HOSPITAL MAIN BUILDING
CLINICAL BLOCK PLAN

Authorized By: SKAFS	Reviewed By Co-Team Leader	Scale: 1:300
Prepared By: CAD TEAMS	Date: FEB, 2017	
Drawing No.		SKAFS/MAILSI /08

CLINICAL BLOCK OF THQ HOSPITAL MAILSI
GROUND FLOOR (PART 1)

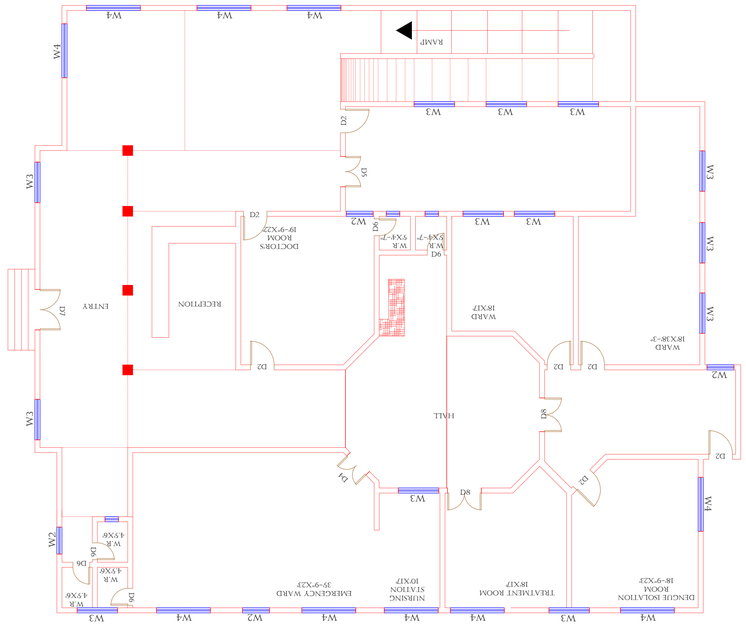

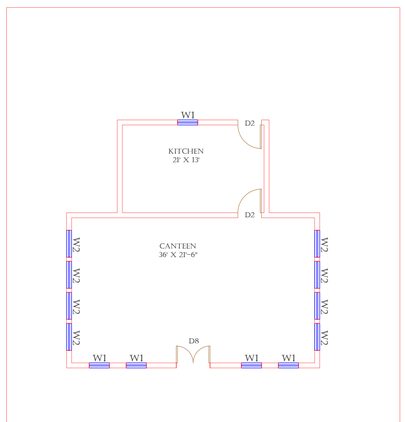

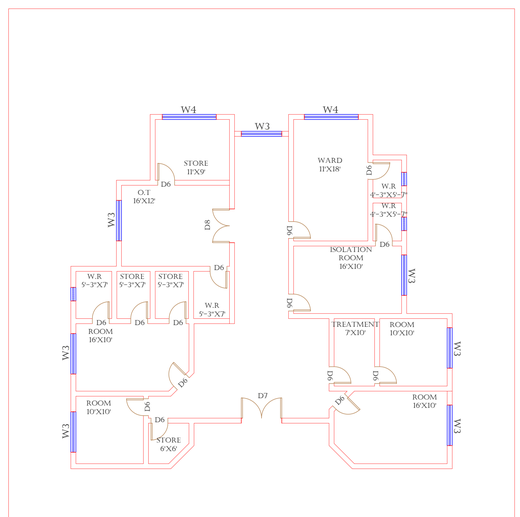

Legends:

RESIDENTIAL AREA	
ROAD	
WALL	
POWER LINE	
OHT	
TREE	
MANHOLE	MH
TUBE WELL	
LIGHT POLE	
LAWNS	
EARTHEN AREAS	
ASPHALTS ROADS	
TOUGH PAVERS	
P.C.C /PLINTH PROTECTION	
BOUNDARY WALL	
TAP	
HAND PUMP	
BRICK PAVERS	
AIR CONDITIONER	AC
TUBE LIGHT	TUBE LIGHT
FAN	
ROOF LIGHT	
BULB	

AREA	
AREA WITHIN BOUNDARY WALL	300328.065 SFT
AREA OF CLINICAL BLOCK	71032.387 SFT
PLINTH AREA OF BLOCK	53156.387 SFT

OPENING SCHEDULE OF DOORS AND WINDOWS

DOORS	WIDTH	HEIGHT	WINDOWS	WIDTH	HEIGHT
D1	2'-0"	7'-0"	W1	3'-0"	2'-6"
D2	3'-6"	7'-0"	W2	4'-0"	3'-0"
D3	3'-0"	7'-0"	W3	6'-0"	4'-0"
D4	4'-0"	7'-0"	W4	8'-0"	5'-0"
D5	4'-6"	7'-0"	W5		
D6	2'-6"	7'-0"	W6		
D7	6'-0"	7'-0"	W7		
D8	5'-0"	7'-0"	V1	2'-0"	2'-0"
D9			V2		

Client:

GOVERNMENT OF THE PUNJAB
PRIMARY & SECONDARY HEALTHCARE DEPARTMENT

Project:

CAD MAPPING OF TEHSIL HEAD QUARTER HOSPITALS, PUNJAB

Consultant:


SKAFS CONSULTANT (Pvt.) Limited
ENGINEERING AND ENVIRONMENT CONSULTANT

Drawing Title:
THQ MAILSI
HOSPITAL CLINICAL BLOCK
PART 1

Authorized By: SKAFS	Reviewed By Co-Team Leader	Scale:
Prepared By: CAD TEAMS	Date: FEB, 2017	

Drawing No.
SKAFS/MAILSI /09

CLINICAL BLOCK OF THQ HOSPITAL MAILSI
GROUND FLOOR (PART 2)

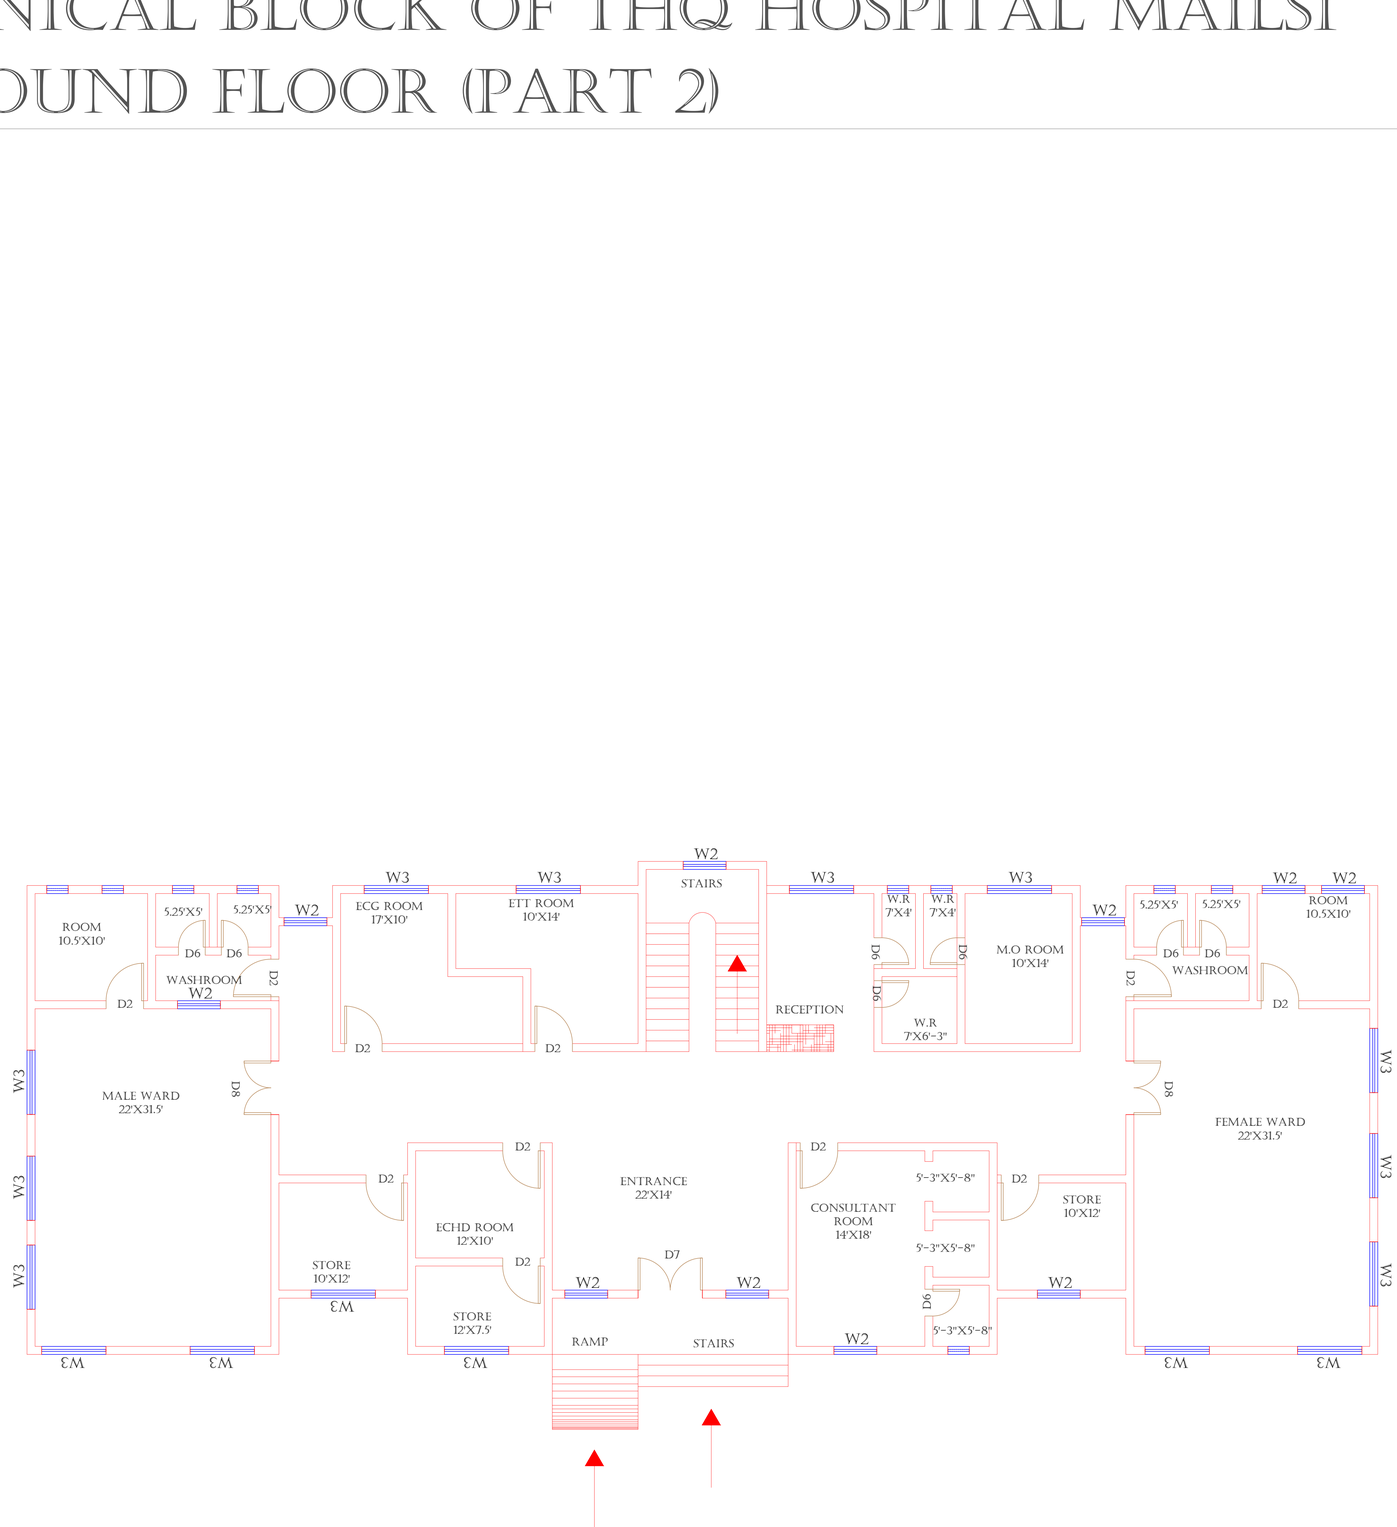

CARDIOLOGY BLOCK

Legends:

RESIDENTIAL AREA	
ROAD	
WALL	
POWER LINE	
OHT	
TREE	
MANHOLE	MH
TUBE WELL	
LIGHT POLE	
LAWNS	
EARTHEN AREAS	
ASPHALTS ROADS	
TOUGH PAVERS	
P.C.C /PLINTH PROTECTION	
BOUNDARY WALL	
TAP	
HAND PUMP	
BRICK PAVERS	
AIR CONDITIONER	AC
TUBE LIGHT	TUBE LIGHT
FAN	
ROOF LIGHT	
BULB	

AREA	
AREA WITHIN BOUNDARY WALL	300328.065 SFT
AREA OF CLINICAL BLOCK	71032.387 SFT
PLINTH AREA OF BLOCK	53156.387 SFT

OPENING SCHEDULE OF DOORS AND WINDOWS

DOORS	WIDTH	HEIGHT	WINDOWS	WIDTH	HEIGHT
D1	2'-0"	7'-0"	W1	3'-0"	2'-6"
D2	3'-6"	7'-0"	W2	4'-0"	3'-0"
D3	3'-0"	7'-0"	W3	6'-0"	4'-0"
D4	4'-0"	7'-0"	W4	8'-0"	5'-0"
D5	4'-6"	7'-0"	W5		
D6	2'-6"	7'-0"	W6		
D7	6'-0"	7'-0"	W7		
D8	5'-0"	7'-0"	V1	2'-0"	2'-0"
D9			V2		

Client:

GOVERNMENT OF THE PUNJAB
PRIMARY & SECONDARY HEALTHCARE DEPARTMENT

Project:

CAD MAPPING OF TEHSIL HEAD QUARTER HOSPITALS, PUNJAB

Consultant:

SKAFS CONSULTANT (Pvt.) Limited
ENGINEERING AND ENVIRONMENT CONSULTANT

Drawing Title:


THQ MAILSI
HOSPITAL CLINICAL BLOCK
PART 2

Authorized By: SKAFS	Reviewed By Co-Team Leader	Scale:
Prepared By: CAD TEAMS	Date: FEB, 2017	

Drawing No.

SKAFS/MAILSI /10

CLINICAL BLOCK OF THQ HOSPITAL MAILSI
GROUND FLOOR (PART 3)

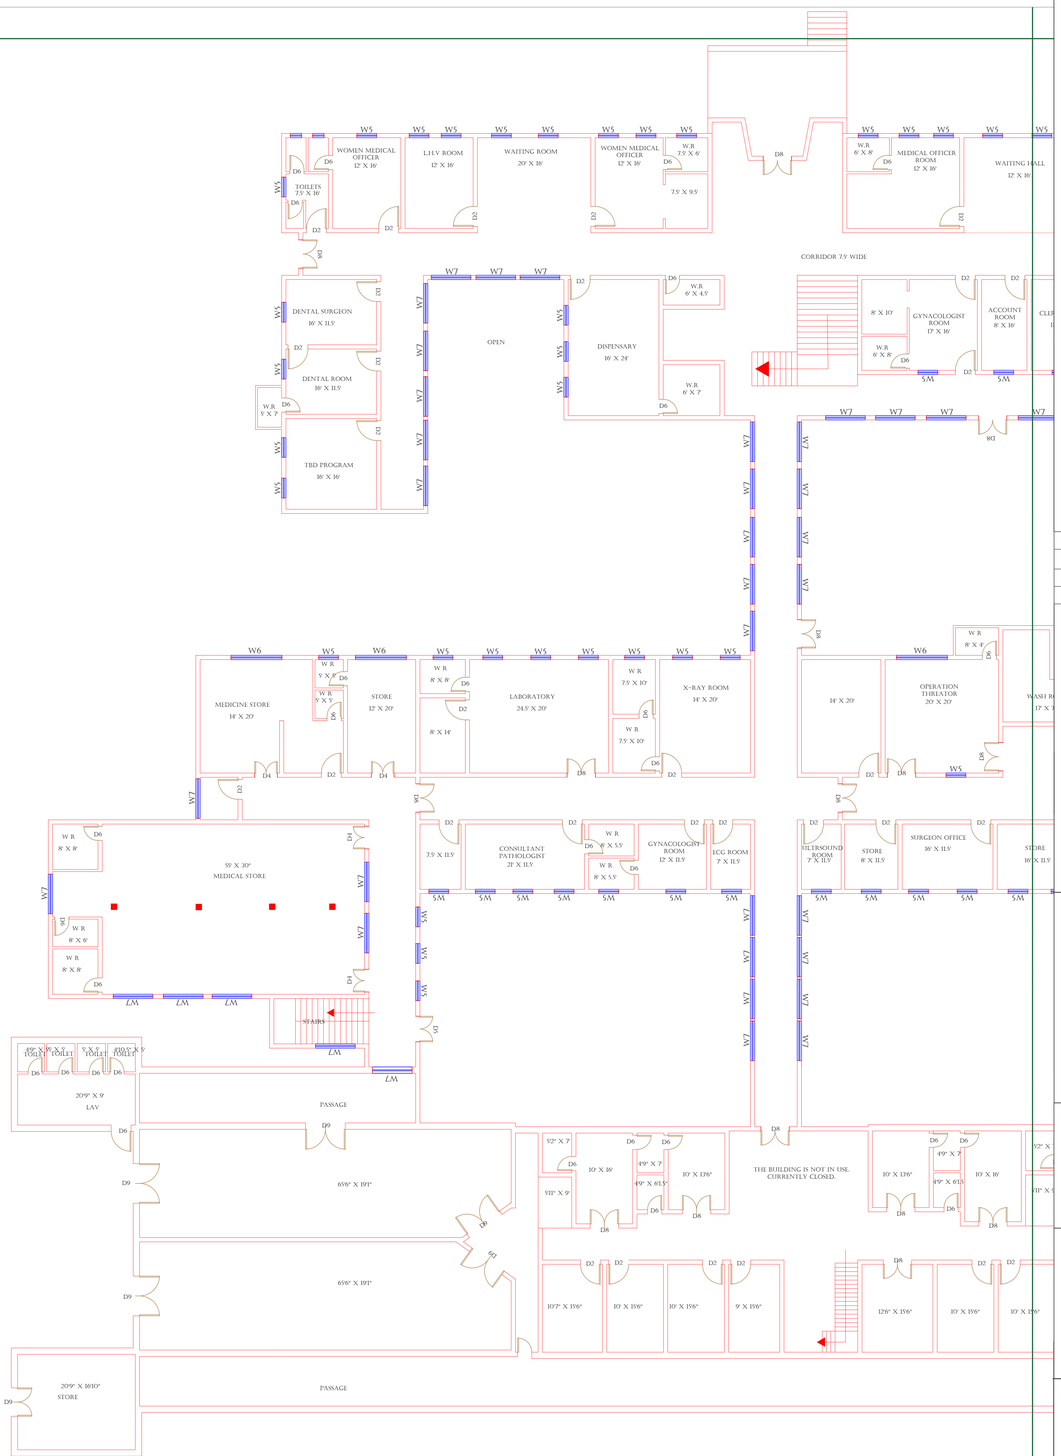

Legends:

RESIDENTIAL AREA	
ROAD	
WALL	
POWER LINE	
OHT	
TREE	
MANHOLE	MH
TUBE WELL	
LIGHT POLE	
LAWNS	
EARTHEN AREAS	
ASPHALTS ROADS	
TOUGH PAVERS	
P.C.C /PLINTH PROTECTION	
BOUNDARY WALL	
TAP	
HAND PUMP	
BRICK PAVERS	
AIR CONDITIONER	AC
TUBE LIGHT	TUBE LIGHT
FAN	
ROOF LIGHT	
BULB	

AREA

AREA WITHIN BOUNDARY WALL	300328.065 SFT
AREA OF CLINICAL BLOCK	71032.387 SFT
PLINTH AREA OF BLOCK	53156.387 SFT

OPENING SCHEDULE OF DOORS AND WINDOWS

DOORS	WIDTH	HEIGHT	WINDOWS	WIDTH	HEIGHT
D1	2'-0"	7'-0"	W1	3'-0"	2'-6"
D2	3'-6"	7'-0"	W2	4'-0"	3'-0"
D3	3'-0"	7'-0"	W3	6'-0"	4'-0"
D4	4'-0"	7'-0"	W4	8'-0"	5'-0"
D5	4'-6"	7'-0"	W5		
D6	2'-6"	7'-0"	W6		
D7	6'-0"	7'-0"	W7		
D8	5'-0"	7'-0"	V1	2'-0"	2'-0"
D9			V2		

Client:

GOVERNMENT OF THE PUNJAB
PRIMARY & SECONDARY HEALTHCARE DEPARTMENT

Project:

CAD MAPPING OF TEHSIL HEAD QUARTER HOSPITALS, PUNJAB

Consultant:

SKAFS CONSULTANT (Pvt.) Limited
ENGINEERING AND ENVIRONMENT CONSULTANT

Drawing Title:


THQ MAILSI
HOSPITAL CLINICAL BLOCK
PART 3

Authorized By: SKAFS	Reviewed By Co-Team Leader	Scale:
Prepared By: CAD TEAMS	Date: FEB, 2017	


Drawing No.

SKAFS/MAILSI /11

CLINICAL BLOCK OF THQ HOSPITAL MAILSI
GROUND FLOOR (PART 4)

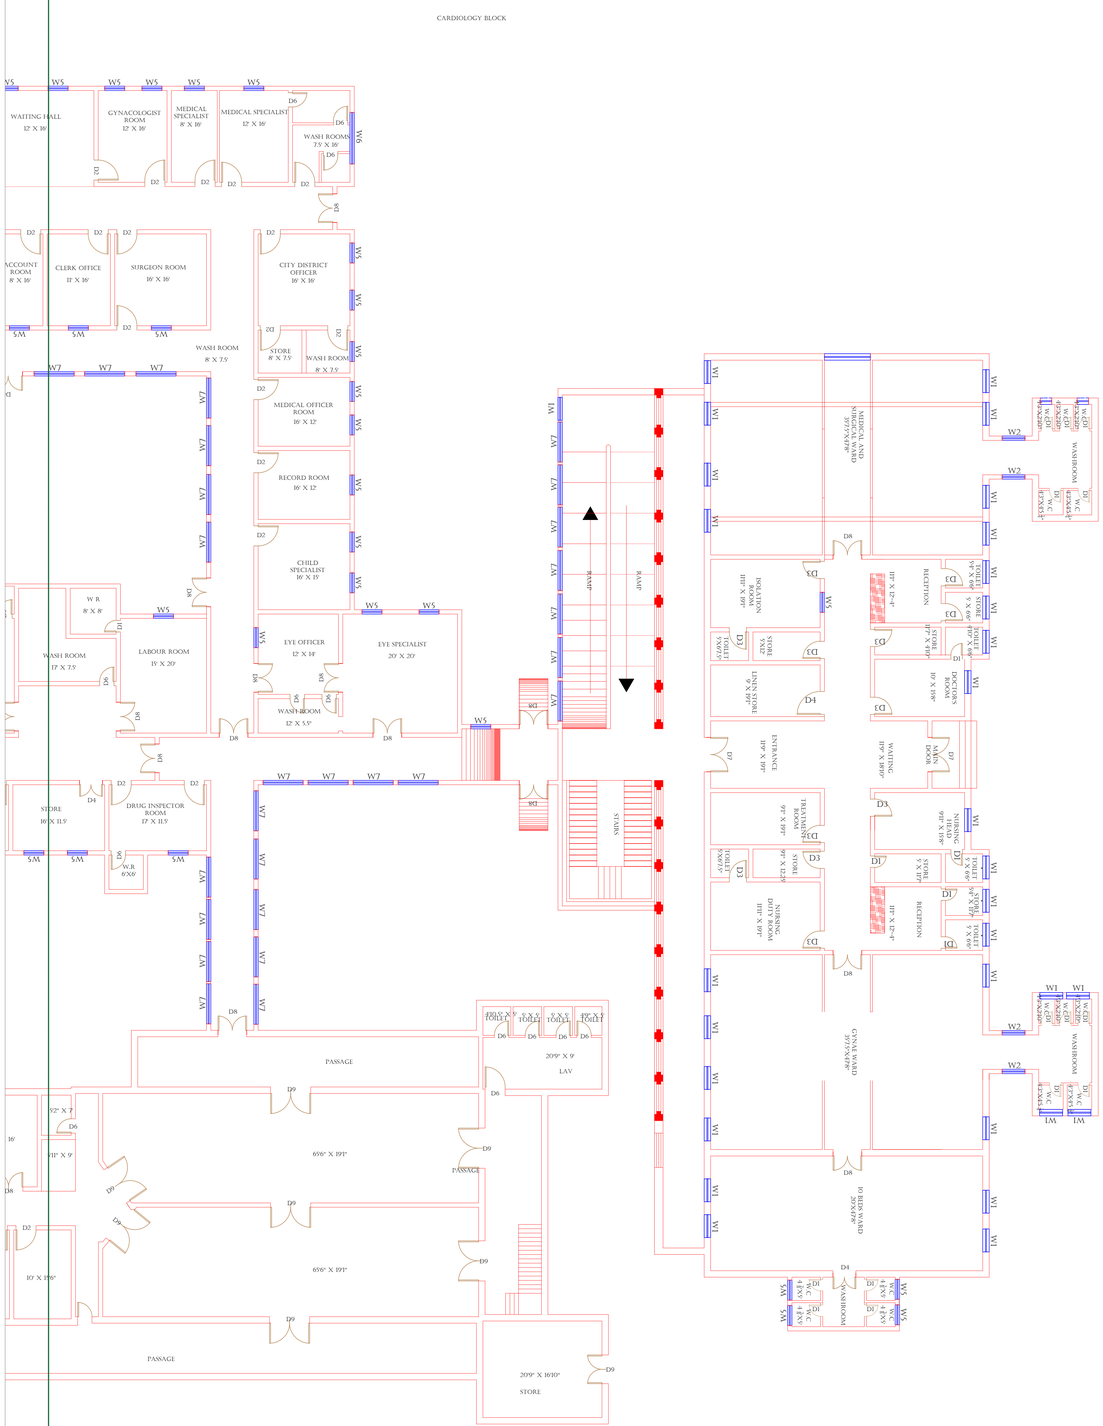
CARDIOLOGY BLOCK
WAITING HALL 12' X 16'
GYNACOLOGIST ROOM 12' X 16'
MEDICAL SPECIALIST 8' X 16'
MEDICAL SPECIALIST 12' X 16'
WASH ROOMS 7.5' X 16'
ACCOUNT ROOM 8' X 16'
CLERK OFFICE 11' X 16'
SURGEON ROOM 16' X 16'
CITY DISTRICT OFFICER 16' X 16'
WASH ROOM 8' X 7.5'
STORE 8' X 7.5'
WASH ROOM 8' X 7.5'
MEDICAL OFFICER ROOM 16' X 12'
RECORD ROOM 16' X 12'
CHILD SPECIALIST 16' X 15'
W R 8' X 8'
LABOUR ROOM 15' X 20'
WASH ROOM 17' X 7.5'
EYE OFFICER 12' X 14'
EYE SPECIALIST 20' X 20'
WASH ROOM 12' X 5.5'
STORE 16' X 11.5'
DRUG INSPECTOR ROOM 17' X 11.5'
W.R 6'X6'
RAMP
RAMP
STAIRS
MEDICAL AND SURGICAL WARD 20'X 90'
ISOLATION ROOM 10' X 10'
TOILET
STORE
LINEN STORE 6' X 10'
ENTRANCE 10' X 19'6"
TREATMENT ROOM 9'6" X 9'6"
STORE 9'6" X 12'6"
TOILET
NURSING DUTY ROOM 14'6" X 11'
RECEPTION 11'6" X 9'
RECEPTION
STORE 6'6" X 6'6"
TOILET 6'6" X 6'6"
DOCTORS ROOM 10' X 10'6"
WAITING 10' X 10'6"
MAIN DOOR
TOILET 6'6" X 6'6"
NURSING HEAD 9'6" X 10'6"
STORE 6'6" X 6'6"
TOILET 6'6" X 6'6"
RECEPTION 11'6" X 9'
WASHROOM
W.C
W.C
W.C

CLINICAL BLOCK OF THQ HOSPITAL MAILSI
FIRST FLOOR (PART 1)

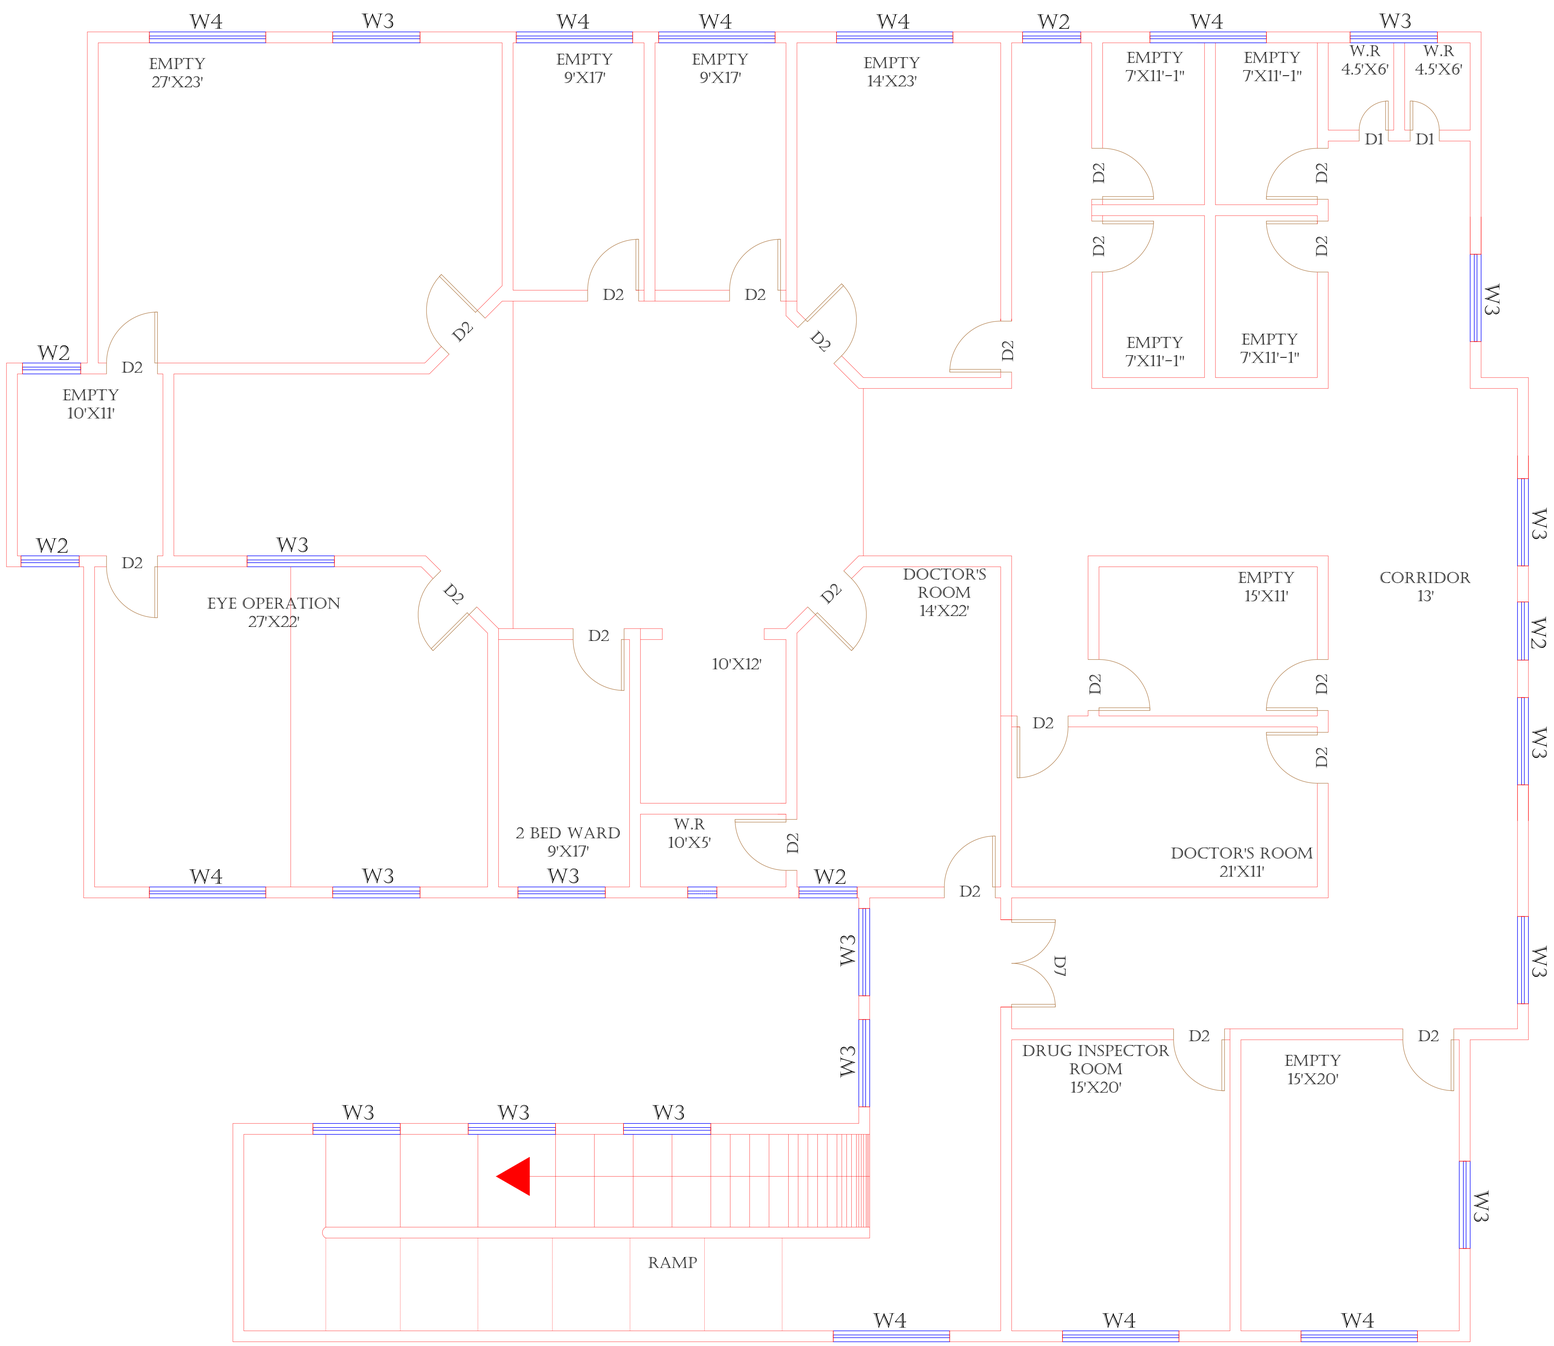

Legends:

RESIDENTIAL AREA	
ROAD	
WALL	
POWER LINE	
OHT	
TREE	
MANHOLE	MH
TUBE WELL	
LIGHT POLE	
LAWNS	
EARTHEN AREAS	
ASPHALTS ROADS	
TOUGH PAVERS	
P.C.C /PLINTH PROTECTION	
BOUNDARY WALL	
TAP	
HAND PUMP	
BRICK PAVERS	
AIR CONDITIONER	AC
TUBE LIGHT	TUBE LIGHT
FAN	
ROOF LIGHT	
BULB	

AREA

AREA WITHIN BOUNDARY WALL	300328.065 SFT
AREA OF CLINICAL BLOCK	71032.387 SFT
PLINTH AREA OF BLOCK	53156.387 SFT

OPENING SCHEDULE OF DOORS AND WINDOWS

DOORS	WIDTH	HEIGHT	WINDOWS	WIDTH	HEIGHT
D1	2'-0"	7'-0"	W1	3'-0"	2'-6"
D2	3'-6"	7'-0"	W2	4'-0"	3'-0"
D3	3'-0"	7'-0"	W3	6'-0"	4'-0"
D4	4'-0"	7'-0"	W4	8'-0"	5'-0"
D5	4'-6"	7'-0"	W5		
D6	2'-6"	7'-0"	W6		
D7	6'-0"	7'-0"	W7		
D8	5'-0"	7'-0"	V1	2'-0"	2'-0"
D9			V2		

Client:

GOVERNMENT OF THE PUNJAB
PRIMARY & SECONDARY HEALTHCARE DEPARTMENT

Project:

CAD MAPPING OF TEHSIL HEAD QUARTER HOSPITALS, PUNJAB

Consultant:

SKAFS CONSULTANT (Pvt.) Limited
ENGINEERING AND ENVIRONMENT CONSULTANT

Drawing Title:


THQ MAILSI
HOSPITAL CLINICAL BLOCK
PART 4

Authorized By: SKAFS	Reviewed By Co-Team Leader	Scale:
Prepared By: CAD TEAMS	Date: FEB, 2017	

Drawing No.

SKAFS/MAILSI /13

CLINICAL BLOCK OF THQ HOSPITAL MAILSI
FIRST FLOOR (PART 2)

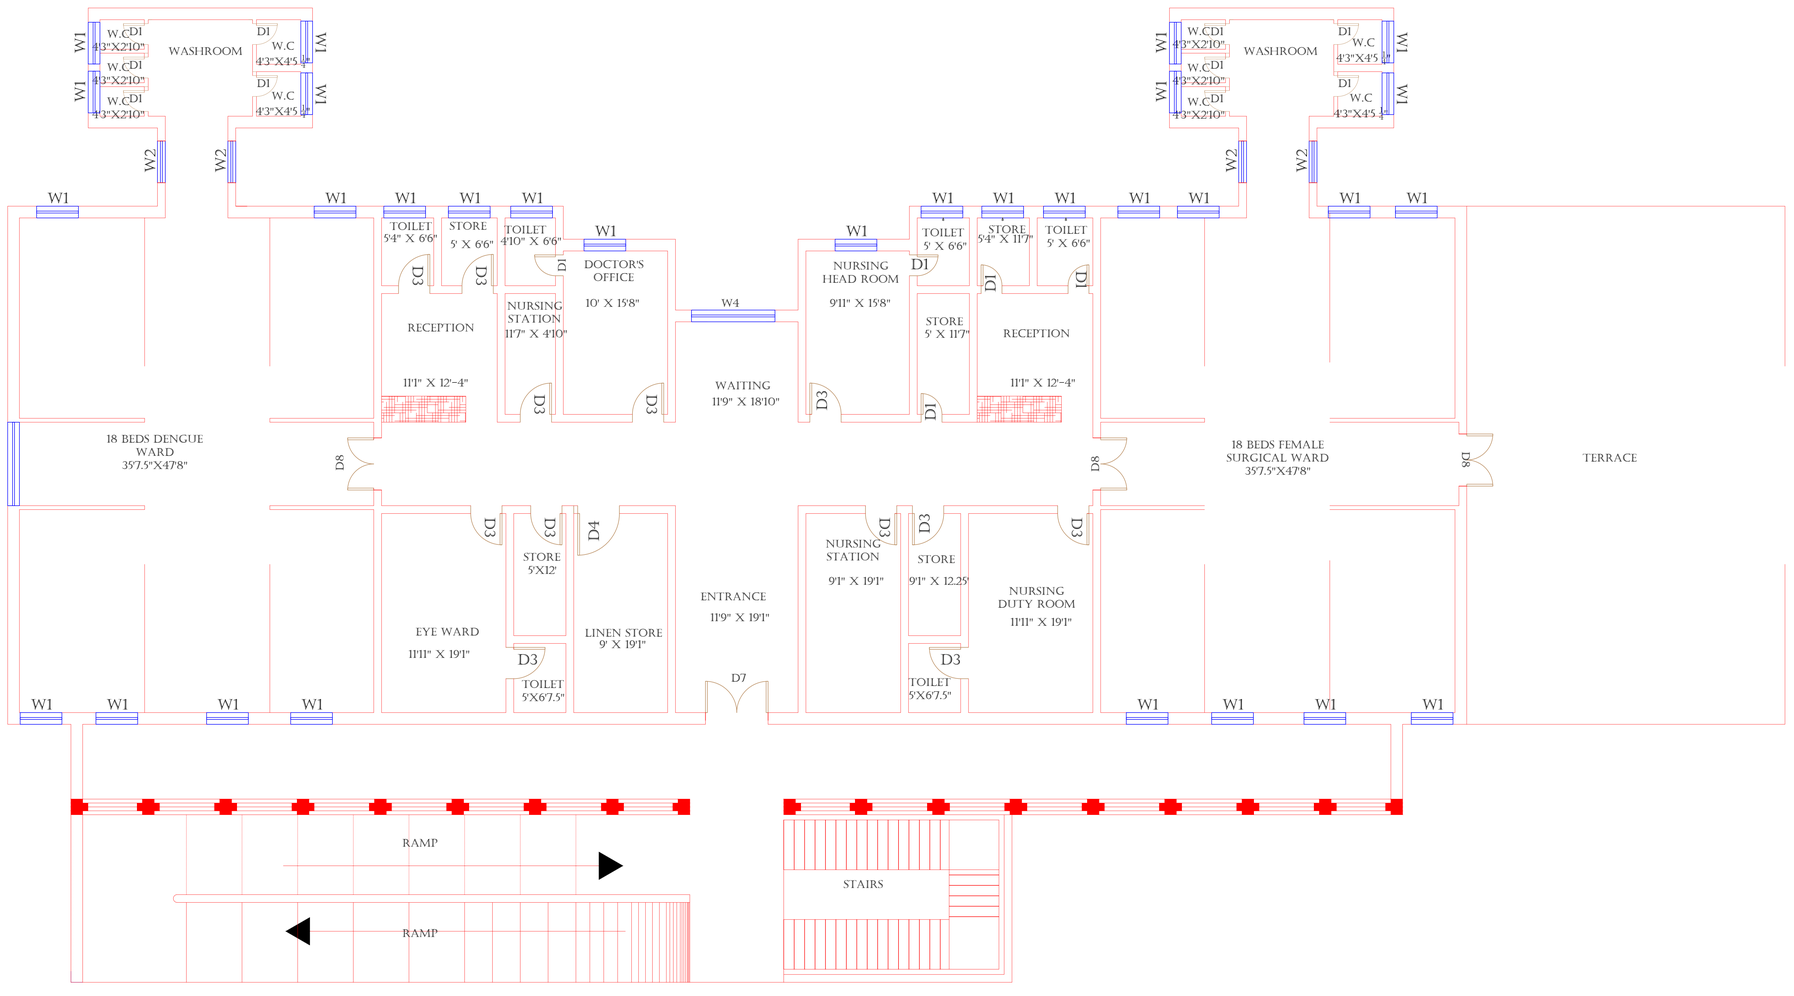

FIRST FLOOR OF THE BUILDING

Legends:

RESIDENTIAL AREA	
ROAD	
WALL	
POWER LINE	
OHT	
TREE	
MANHOLE	MH
TUBE WELL	
LIGHT POLE	
LAWNS	
EARTHEN AREAS	
ASPHALTS ROADS	
TOUGH PAVERS	
P.C.C /PLINTH PROTECTION	
BOUNDARY WALL	
TAP	
HAND PUMP	
BRICK PAVERS	
AIR CONDITIONER	AC
TUBE LIGHT	TUBE LIGHT
FAN	
ROOF LIGHT	
BULB	

AREA

AREA WITHIN BOUNDARY WALL	300328.065 SFT
AREA OF CLINICAL BLOCK	71032.387 SFT
PLINTH AREA OF BLOCK	53156.387 SFT

OPENING SCHEDULE OF DOORS AND WINDOWS

DOORS	WIDTH	HEIGHT	WINDOWS	WIDTH	HEIGHT
D1	2'-0"	7'-0"	W1	3'-0"	2'-6"
D2	3'-6"	7'-0"	W2	4'-0"	3'-0"
D3	3'-0"	7'-0"	W3	6'-0"	4'-0"
D4	4'-0"	7'-0"	W4	8'-0"	5'-0"
D5	4'-6"	7'-0"	W5		
D6	2'-6"	7'-0"	W6		
D7	6'-0"	7'-0"	W7		
D8	5'-0"	7'-0"	V1	2'-0"	2'-0"
D9			V2		

Client:

GOVERNMENT OF THE PUNJAB
PRIMARY & SECONDARY HEALTHCARE DEPARTMENT

Project:

CAD MAPPING OF TEHSIL HEAD QUARTER HOSPITALS, PUNJAB

Consultant:

SKAFS CONSULTANT (Pvt.) Limited
ENGINEERING AND ENVIRONMENT CONSULTANT

Drawing Title:


THQ MAILSI
HOSPITAL CLINICAL BLOCK
PART 4

Authorized By: SKAFS	Reviewed By Co-Team Leader	Scale:
Prepared By: CAD TEAMS	Date: FEB, 2017	

Drawing No.

SKAFS/MAILSI /14

ELECTRICAL LAYOUT PLAN OF THQ HOSPITAL MAILSI
GROUND FLOOR

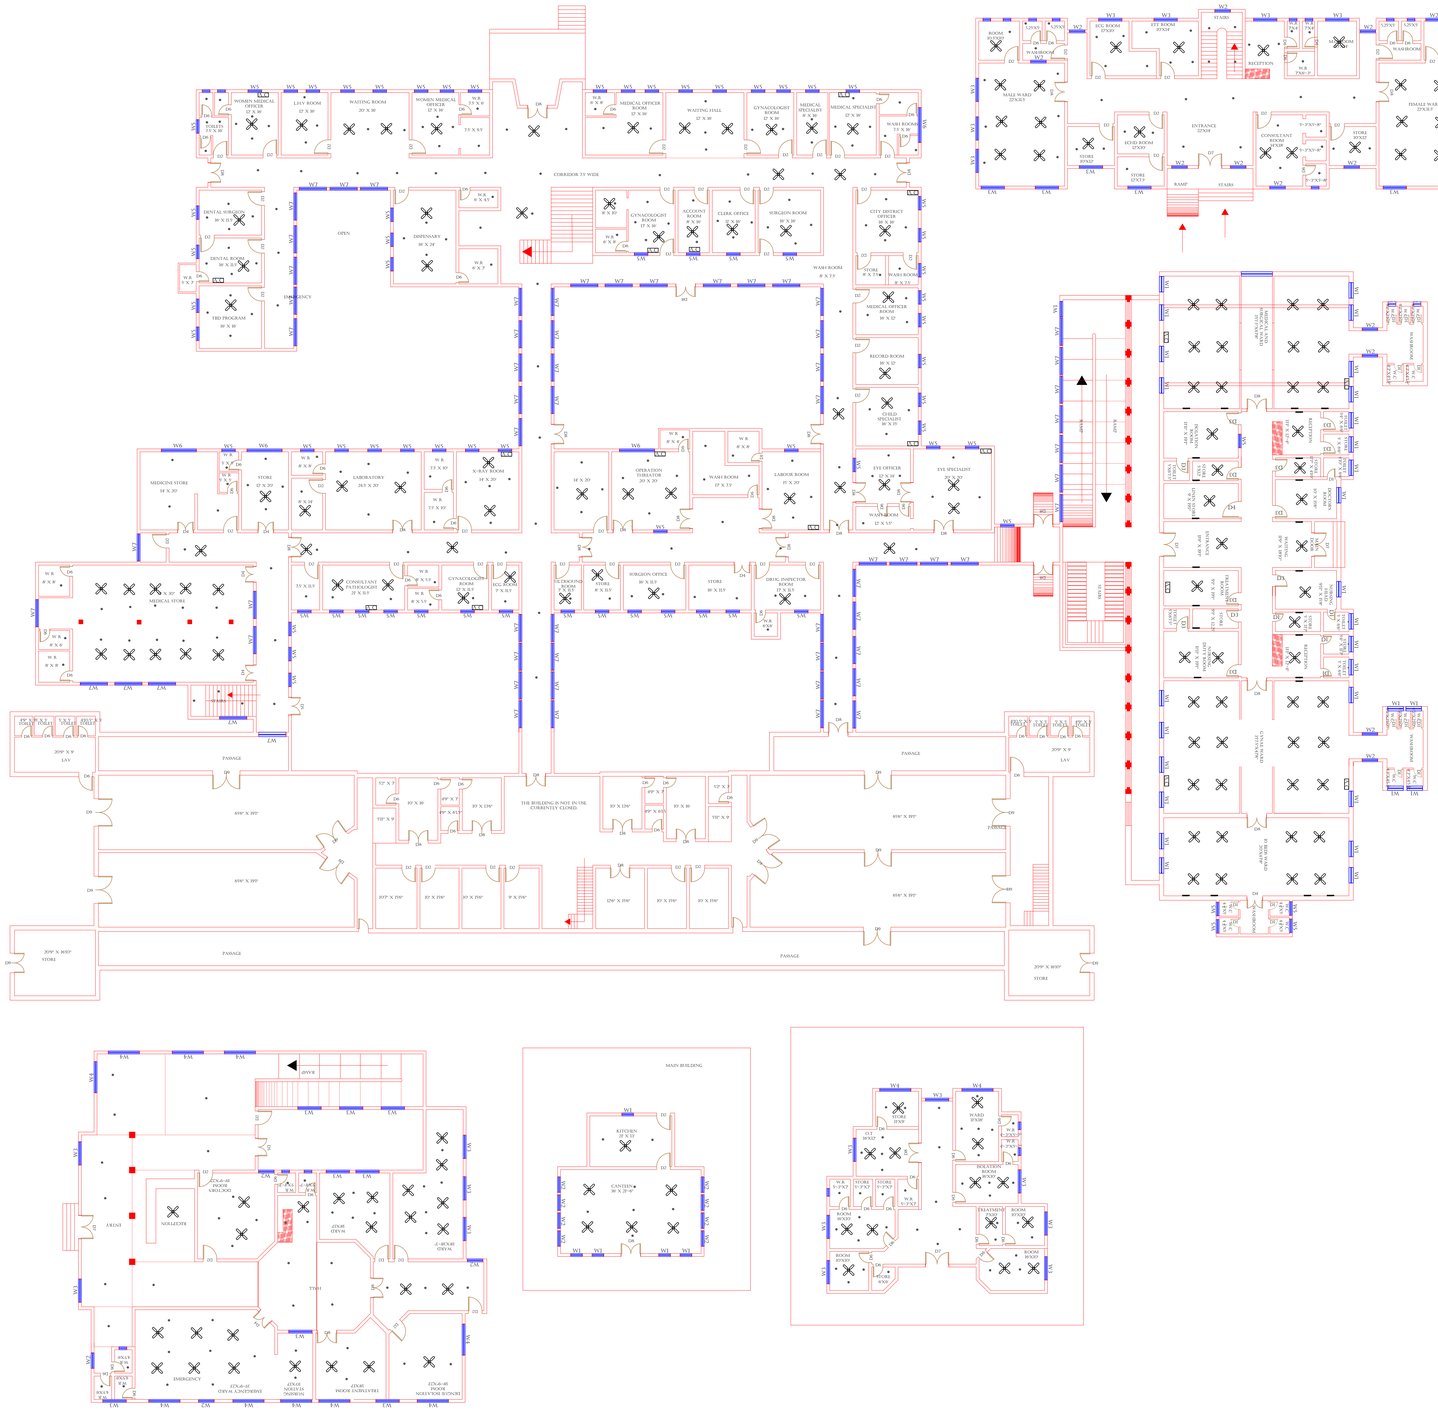

Legends:

RESIDENTIAL AREA	
ROAD	
WALL	
POWER LINE	
OHT	
TREE	
MANHOLE	MH
TUBE WELL	
LIGHT POLE	
LAWNS	
EARTHEN AREAS	
ASPHALTS ROADS	
TOUGH PAVERS	
P.C.C /PLINTH PROTECTION	
BOUNDARY WALL	
TAP	
HAND PUMP	
BRICK PAVERS	
AIR CONDITIONER	AC
TUBE LIGHT	TUBE LIGHT
FAN	
ROOF LIGHT	
BULB	

AREA	
AREA WITHIN BOUNDARY WALL	300328.065 SFT
AREA OF CLINICAL BLOCK	71032.387 SFT
PLINTH AREA OF BLOCK	53156.387 SFT

OPENING SCHEDULE OF DOORS AND WINDOWS

DOORS	WIDTH	HEIGHT	WINDOWS	WIDTH	HEIGHT
D1	2'-0"	7'-0"	W1	3'-0"	2'-6"
D2	3'-6"	7'-0"	W2	4'-0"	3'-0"
D3	3'-0"	7'-0"	W3	6'-0"	4'-0"
D4	4'-0"	7'-0"	W4	8'-0"	5'-0"
D5	4'-6"	7'-0"	W5		
D6	2'-6"	7'-0"	W6		
D7	6'-0"	7'-0"	W7		
D8	5'-0"	7'-0"	V1	2'-0"	2'-0"
D9			V2		

Client:

GOVERNMENT OF THE PUNJAB
PRIMARY & SECONDARY HEALTHCARE DEPARTMENT

Project:

CAD MAPPING OF TEHSIL HEAD QUARTER HOSPITALS, PUNJAB

Consultant:

SKAFS CONSULTANT (Pvt.) Limited
ENGINEERING AND ENVIRONMENT CONSULTANT

Drawing Title:


THQ MAILSI
ELECTRICAL LAYOUT
GROUND FLOOR

Authorized By: SKAFS	Reviewed By Co-Team Leader	Scale:
Prepared By: CAD TEAMS	Date: FEB, 2017	


Drawing No.

SKAFS/MAILSI /15

ELECTRICAL LAYOUT PLAN OF THQ HOSPITAL MAILSI
FIRST FLOOR

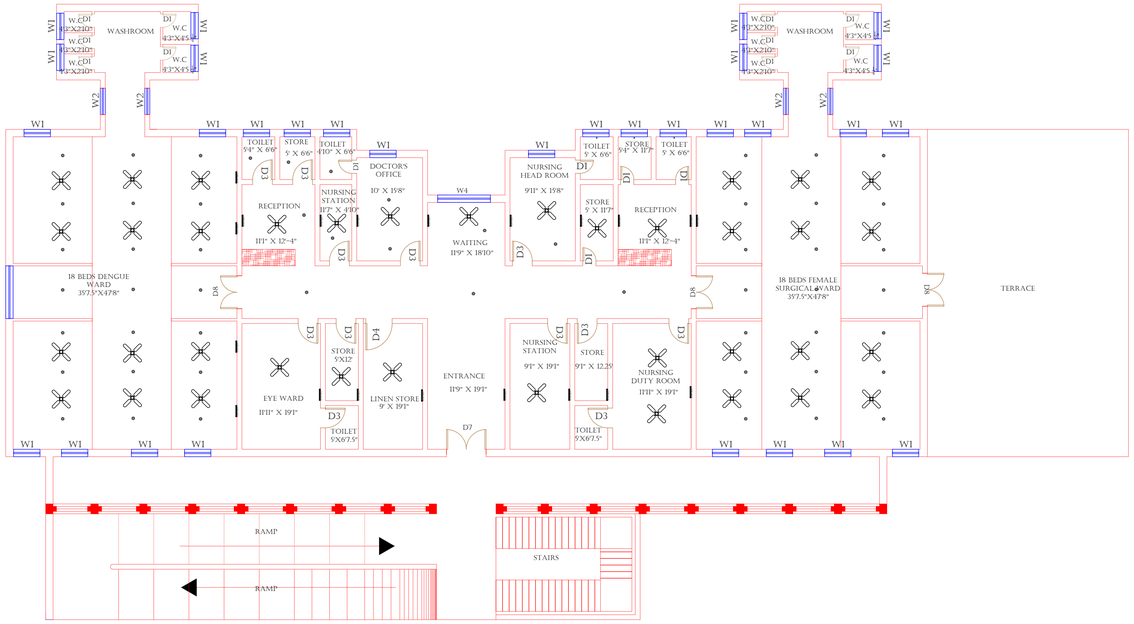

FIRST FLOOR OF THE BUILDING

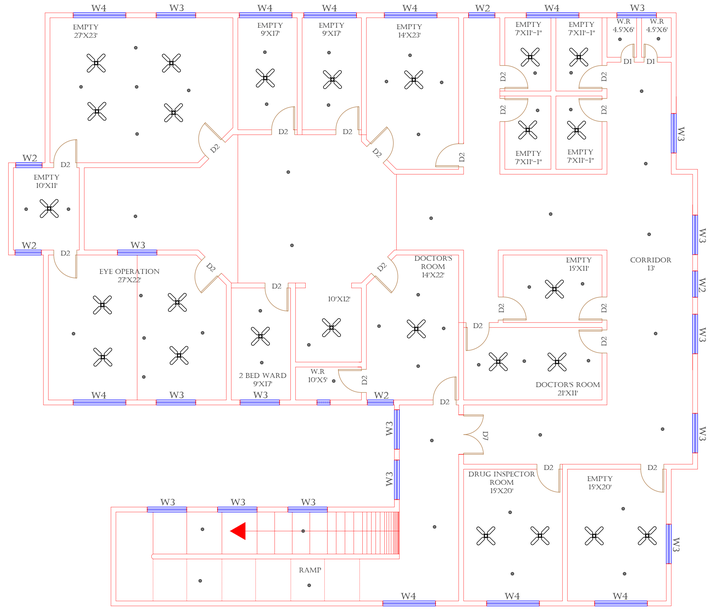

FIRST FLOOR EMERGENCY

Legends:

RESIDENTIAL AREA	
ROAD	
WALL	
POWER LINE	
OHT	
TREE	
MANHOLE	MH
TUBE WELL	
LIGHT POLE	
LAWNS	
EARTHEN AREAS	
ASPHALTS ROADS	
TOUGH PAVERS	
P.C.C /PLINTH PROTECTION	
BOUNDARY WALL	
TAP	
HAND PUMP	
BRICK PAVERS	
AIR CONDITIONER	AC
TUBE LIGHT	TUBE LIGHT
FAN	
ROOF LIGHT	
BULB	

AREA

AREA WITHIN BOUNDARY WALL	300328.065 SFT
AREA OF CLINICAL BLOCK	71032.387 SFT
PLINTH AREA OF BLOCK	53156.387 SFT

OPENING SCHEDULE OF DOORS AND WINDOWS

DOORS	WIDTH	HEIGHT	WINDOWS	WIDTH	HEIGHT
D1	2'-0"	7'-0"	W1	3'-0"	2'-6"
D2	3'-6"	7'-0"	W2	4'-0"	3'-0"
D3	3'-0"	7'-0"	W3	6'-0"	4'-0"
D4	4'-0"	7'-0"	W4	8'-0"	5'-0"
D5	4'-6"	7'-0"	W5		
D6	2'-6"	7'-0"	W6		
D7	6'-0"	7'-0"	W7		
D8	5'-0"	7'-0"	V1	2'-0"	2'-0"
D9			V2		

Client:

GOVERNMENT OF THE PUNJAB
PRIMARY & SECONDARY HEALTHCARE DEPARTMENT

Project:

CAD MAPPING OF TEHSIL HEAD QUARTER HOSPITALS, PUNJAB

Consultant:

SKAFS CONSULTANT (Pvt.) Limited
ENGINEERING AND ENVIRONMENT CONSULTANT

Drawing Title:

THQ MAILSI
ELECTRICAL LAYOUT
FIRST FLOOR

Authorized By: SKAFS	Reviewed By Co-Team Leader	Scale:
Prepared By: CAD TEAMS	Date: FEB, 2017	

Drawing No.

SKAFS/MAILSI /16