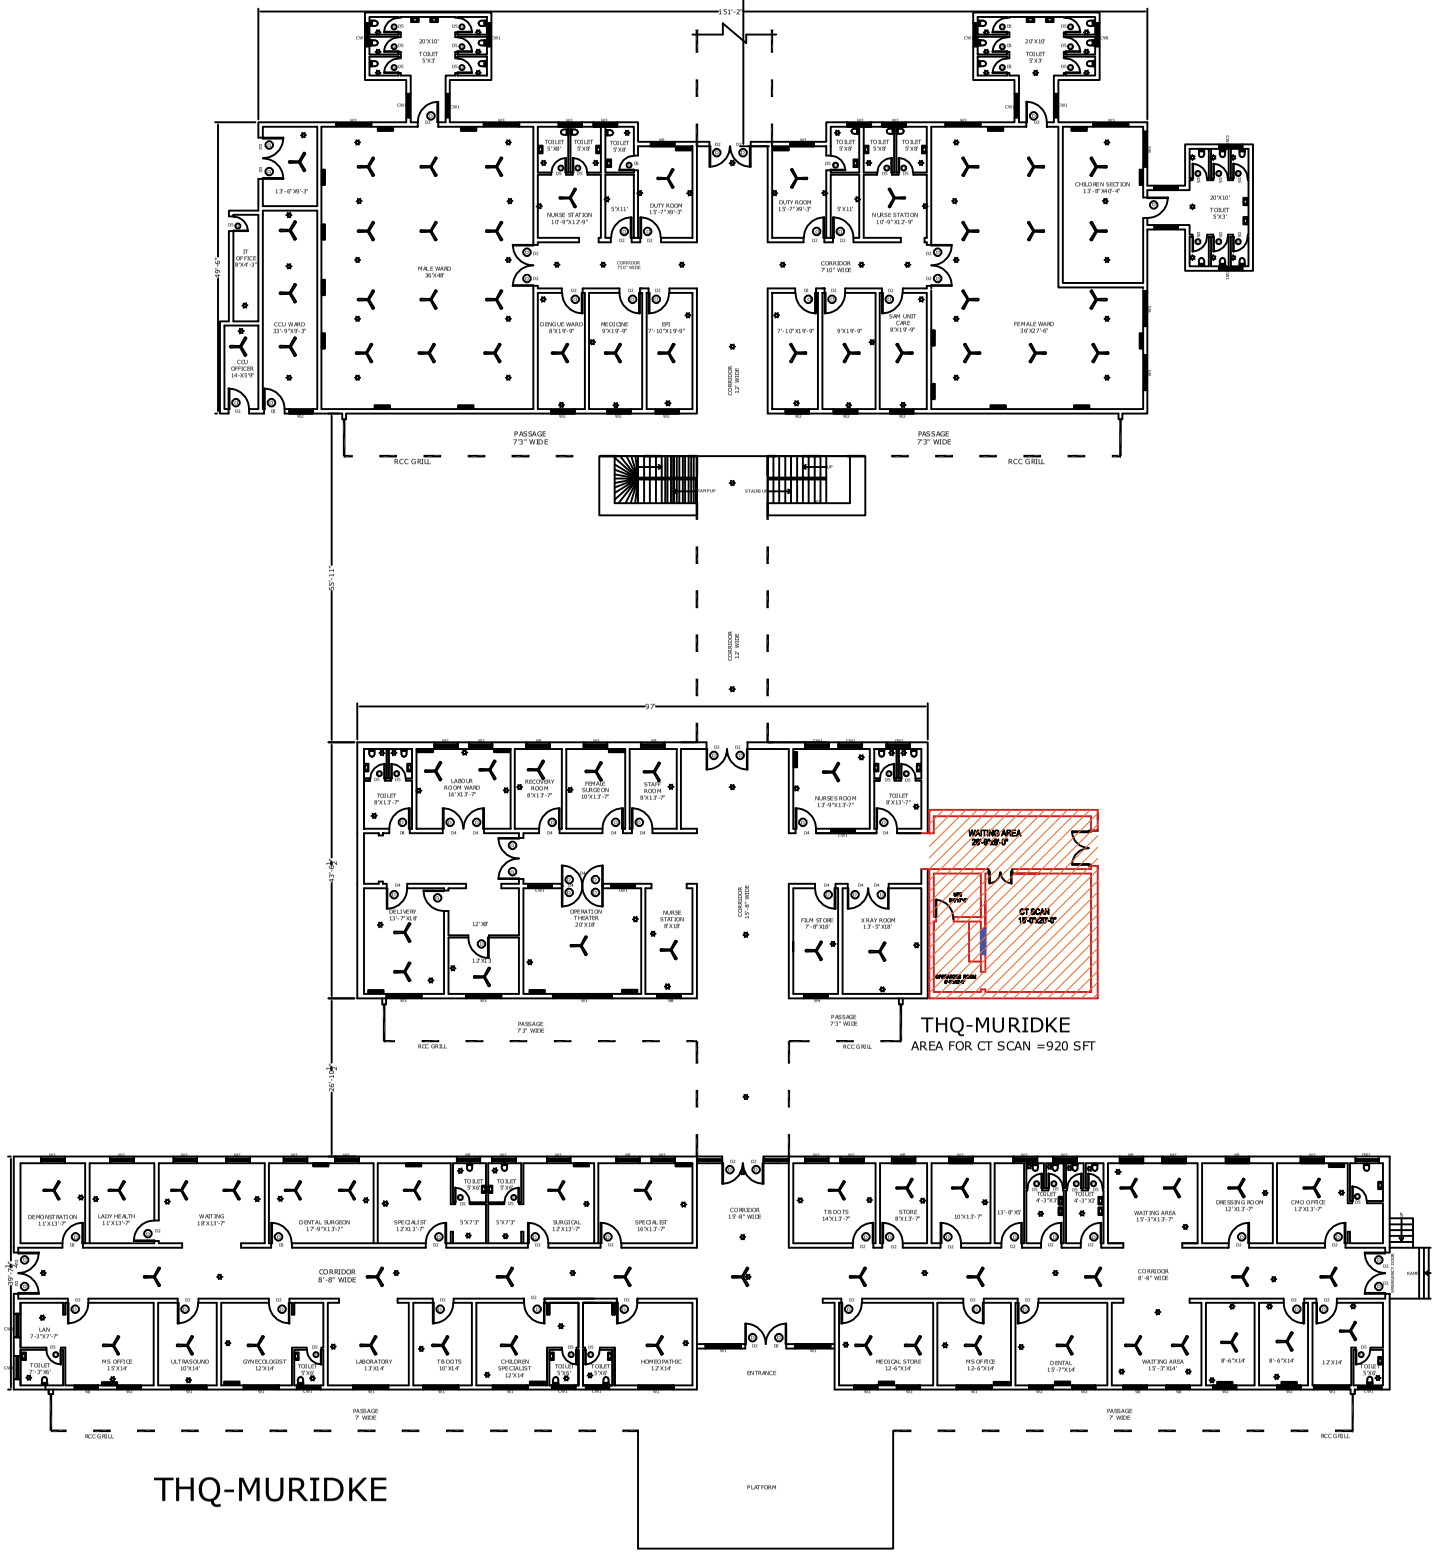
151'-2"
20'X10'
TOILET
5'X7'
TOILET
5'X8'
NURSE STATION
10'-9"X12'-6"
DUTY ROOM
13'-7"X9'-3"
MALE WARD
30'X48'
CORRIDOR
7'10" WIDE
CORRIDOR
11' WIDE
DENGUE WARD
8'X19'-9"
MEDICINE
9'X19'-9"
ER1
7'-10"X19'-9"
DUTY ROOM
13'-7"X9'-3"
NURSE STATION
10'-9"X12'-9"
CHILDREN SECTION
17'-8"X40'-4"
SAM UNIT
CARE
8'X19'-9"
FEMALE WARD
36'X27'-6"
IT
OFFICE
9'X4'-3"
CCU WARD
33'-9"X9'-3"
CCU
OFFICER
14'-6"X9'
PASSAGE
7'3" WIDE
RCC GRILL
STAIRS UP
RAMP UP
55'-11"
97'
TOILET
8'X1.7'-7"
LABOUR
ROOM WARD
16'X1.7'-7"
RECOVERY
ROOM
8'X1.7'-7"
FEMALE
SURGEON
10'X1.7'-7"
STAFF
ROOM
8'X1.7'-7"
NURSES ROOM
17'-9"X1.7'-7"
TOILET
8'X13'-7"
WAITING AREA
26'-8"X8'-0"
DELIVERY
13'-7"X18'
12'X8'
OPERATION
THEATER
20'X18'
NURSE
STATION
9'X18'
CORRIDOR
15'-8" WIDE
FILM STORE
7'-8"X18'
X RAY ROOM
17'-5"X18'
CT SCAN
15'-6"X20'-0"
PASSAGE
7'3" WIDE
RCC GRILL
THQ-MURIDKE
AREA FOR CT SCAN =920 SFT
43'-1"
26'-1"
DEMONSTRATION
11'X13'-7"
LADY HEALTH
11'X13'-7"
WAITING
18'X13'-7"
DENTAL SURGEON
17'-9"X1.7'-7"
SPECIALIST
12'X1.7'-7"
TOILET
5'X7'
SURGICAL
12'X13'-7"
SPECIALIST
16'X1.7'-7"
CORRIDOR
13'-8" WIDE
TB DOTS
14'X1.7'-7"
STORE
8'X1.7'-7"
10'X1.7'-7"
13'-8"X5'
TOILET
4'-3"X7'
WAITING AREA
13'-3"X1.7'-7"
DRESSING ROOM
12'X1.7'-7"
CMO OFFICE
12'X1.7'-7"
CORRIDOR
8'-8" WIDE
LAN
7'-3"X7'-7"
TOILET
7'-7"X5'
MS OFFICE
13'X14'
ULTRASOUND
10'X14'
GYN/ECOLOGIST
12'X14'
TOILET
5'X8'
LABORATORY
13'X14'
TB DOTS
10'X14'
CHILDREN
SPECIALIST
12'X14'
TOILET
5'X8'
TOILET
5'X8'
HOMEOPATHIC
12'X14'
ENTRANCE
MEDICAL STORE
12'-6"X14'
MS OFFICE
12-6"X14'
DENTAL
13'-7"X14'
WAITING AREA
13'-3"X14'
8'-6"X14'
8'-6"X14'
12'X14'
TOILET
5'X8'
PASSAGE
7' WIDE
RCC GRILL
PLATFORM
THQ-MURIDKE