FACILITIES BEING ESTABLISHED

- CT SCAN
- UPGRADATION OF EMERGENCY
- ICU
- CCU
- DIALYSIS
- PHYSIOTHERAPY
- BURN UNIT
- DENTAL UNIT
- LAUNDRY
- MORTUARY
- YELLOW ROOM
- WATER FILTRATION PLANT
- CANTEEN

SERVICES TO BE OUTSOURCE

- MEP
- JANITORIAL
- PARKING & SECURITY
- CAFETERIA
- AC's & GENERATORS
- LAUNDRY
- CT SCAN
- PATHOLOGY LABS
- HORTICULTURE

THEMATIC AREAS OF MSDS

- 2.1 ACCESS, ASSESSMENT, AND C.ONTINUITY OF CARE (AAC)
- CARE OF PATIENTS (COP)
- MANAGEMENT OF MEDICATION (MOM)
- PATIENT RIGHTS AND EDUCATION (PRE)
- HOSPITAL INFECTION CONTROL (HIC)
- CONTINUOUS QUALITY IMPROVEMENT (CQI)
- RESPONSIBILITIES OF MANAGEMENT (ROM)
- FACILITY MANAGEMENT AND SAFETY (FMS)
- HUMAN RESOURCE MANAGEMENT (HRM)
- INFORMATION MANAGEMENT SYSTEM (IMS)

IT INTERVENTIONS

- QUEUE MANAGEMENT SYSTEM
- ELECTRONIC MEDICAL RECORD

NEW MANAGEMENT STRUCTURE

- NMS
- CONSULTANTS
- NURSES
- WMO's
- EMO's
- AHP
- PHARMACISTS
- PHYSIOTHERAPISTS

BY:
PROJECT MANAGEMENT UNIT
PRIMARY & SECONDARY HEALTHCARE DEPARTMENT
GOVT. OF PUNJAB

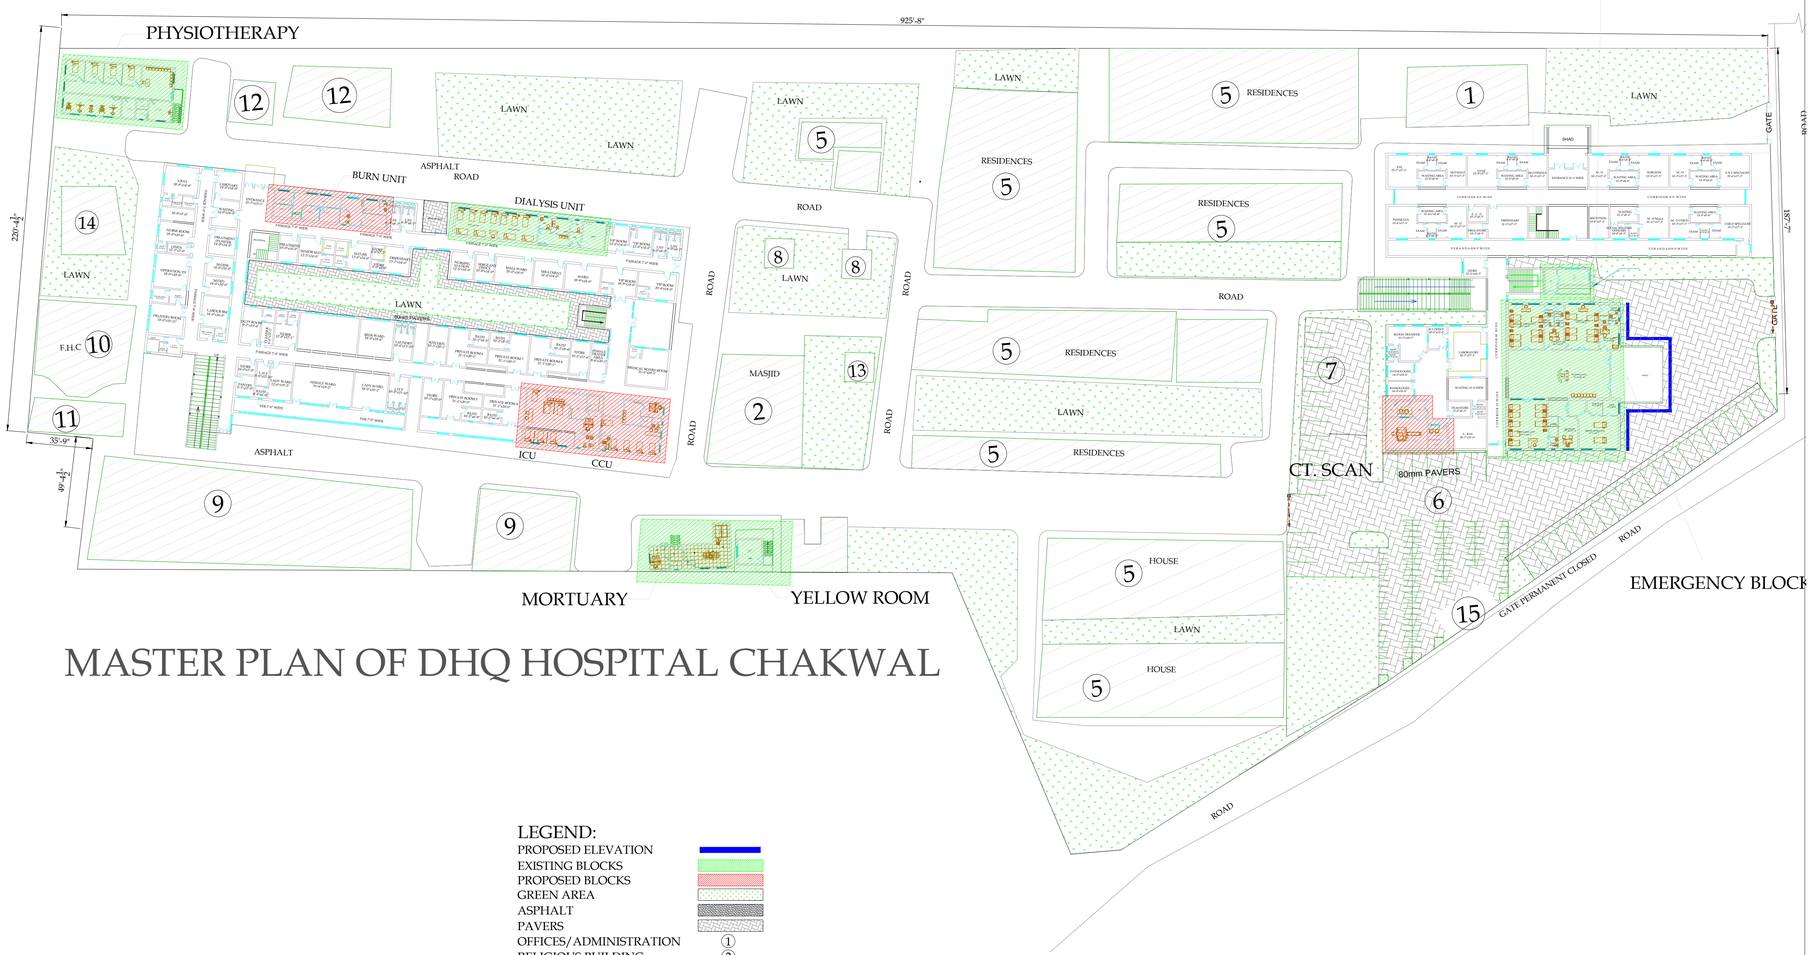

MASTER PLAN OF DHQ HOSPITAL CHAKWAL

LEGEND:

PROPOSED ELEVATION	
EXISTING BLOCKS	
PROPOSED BLOCKS	
GREEN AREA	
ASPHALT	
PAVERS	
OFFICES/ADMINISTRATION	1
RELIGIOUS BUILDING	2
HOSTEL	3
LAUNDARY	4
RESIDENTIAL	5
EXISTING PARKING	6
PROPOSED PARKING	7
TUBEWELL	8
MEDICINE STORE	9
FAMILY HEALTH	10
LAUNDRY	11
CANTEEN	12
WATER FILTRATION PLANT	13
LADY HEALTH WORKER / SECURITY OFFICE	14
GENERATOR SHED	15

PROPOSED NO. OF CARS = 044
PROPOSED NO. OF BIKES = 132

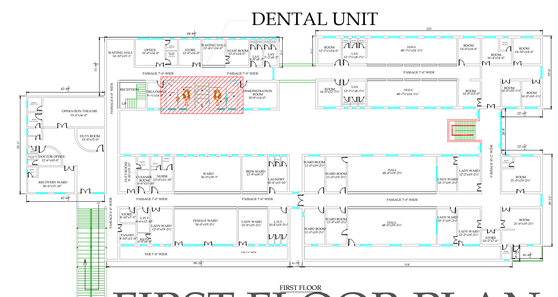

FIRST FLOOR PLAN

MACHINERY & EQUIPMENTS

Emergency Equipment

Area	ITEM DESCRIPTION
Reception Area	Table
	Chairs
	Computer Data Entry With Printer
Triage area	Table (2.5 X 4)T(N)
	Chairs *(N)
	B.p apparatus wall type*(N)
	Survey WITH FOOT STEP(*)(N)
	Mercury, B.P apparatus*(N)
	Laryngoscope paeds &adult each*(N)
	Diagnostic set*(N)
	ECG Machine (with trolley) *(N)
	Central oxygen with accessories FOR each
	NEBULIZER HO*(N)
	SUCKER MACHINE*(N)
	CRASH TROLLY EQUIPED*N
	INSTRUMENT CABINE*N
	MEDICINE TROLLY*N
Minor O.T	O.T table WITH foot step
	Center Oxygen supply
	Sucker machine
	Portable O.T Lights
	Ceiling o.t light
	Hot air oven
	Autoclave
	Instrument trolley*N
	Instrument cabinet
Constant / specialized care room	QURNEYS(*)N
	Sucker machine *(N)
	Nebulizer HO*(N)
	Center Oxygen supply*N
	Resuscitation Trolley (fully equipped) (*)N
	Defibrillator*N
	Pulse- oximeter*(N)
	Bedside-monitor*(N)
	ECG MACHINE (*)N)
	BP APPARATUS*N
	FOOT STEP(*)N
	ATTAINDANT BENCH(*)N
Emergency ward	(MOTRIZED BEDS) with accessories (with foot steps*)(N)
	ECG machine(with trolley) *(N)
	Pulse- oximeter *(N)
	Bedside-monitor*(N)
	B.P apparatus wall type *(N)
	Nebulizer HO *(N)
	Sucker machine *(N)
Generalized	Wheel chairs *(N)
	Stretcher *(N)
	ambu bag paeds with Mask*N
	ambu bag adult with Mask* N patient stool * N
	Portable x-rays (300 M.A)
	Portable ultra sound
Others	Shoe Cover Machine
	Vein Finder
	Acrylic Display Board

Medical Equipment

Area	Name of Equipment
Laboratory	Semi Auto Clinical Chemistry Analyzer
	Hematology Analyzer
	Electrolyte Analyzer
	Blood Gas Analyzer
	Clinical Microscope
	Water Bath
	Hot air Oven
	Distilled water plant
	Auto pipettes
	glass wares
	Centrifuge Machine
X-Rays	Static X-ray Machine
	Mobile X-Ray Machine
	Computrized Radiography System
	Dental X-Ray
	Lead appron and PPE
	Gerards meter personal (A/B5)
	Lead glass shield
	Lead Walls
Ultrasound	Portable/Mobile Ultrasound
	Color Doppler RADIOLOGY
CCU	Cardiac Monitor
	Temporary pace maker
	Defibrillator
	ECG Machine Three Channel
	CTI Machine
	Color Doplor CARDIOLOGY
	Suction Pump
Blood Bank	Blood Cabinet
	Centrifuge Machine
	Slide viewer
	Clinical Microscope
Dialysis Unit (10 beds)	Computrized Hemo Dialysis Machine
Nursery	Baby Cot
	Phototherapy Unit
	Infant Warmer
	Pulse Oximeter
	Infant Incubator
	Hospital Grade Nebulizer Heavy Duty
O.T (04)	Anesthesia Machine with Ventilator
	BED SIDE PATIENT MONITOR
	CLI Monitor
	Defibrillator
	Defibrilator
	Electrosurgical Unit
	Operation Table
	Ceiling Operating Light
	STEAM STERILIZER
	Resuscitation trolly With Crash Cart
	mayo table
	MOBILE OPERATING LIGHT
Orthopedic	Operation Table
	ORTHOPEDIC DRILL
	Plaster Cutting Pneumatic
	Pneumatic Tornequets
	Orthopedic instruments
Gynea (20 beds)	Portable/Mobile Ultrasound
	Autoclave
	Delivery Set
	Delivery Table
	CLI Monitor
	D & C Set
	Vecoum Extractor
	CTG Machine
	ECG Machine Three Channel
	delivery table Lights
	Baby Cot
	Delivery trolly
	Desktop Fetal Heart Rate Detector
Surgical Emergency (10 beds)	Steam Sterilizer
	Operation Table
	MOBILE OPERATING LIGHT
	Suction Pump
	Laryngoscope
	Set of Surgical instruments
Others	Stretcher
	wheel chair
	foot support
	Resuscitation trolly With Crash Cart
	Resuscitation trolly With Crash Cart
	BP Aparatus
	Ventilator
	CPAP
	X-RAY PROCESSOR
	Hand wash Scrub Double Bio
	Image Intensifier
	Central Medical Gass Pipe Line System
	Refrigerator glass single Door
	Diathermy Machine
	CCTV Camera top dome
	Washing Machines
	CCTV Camera
	Stoves
	DVR for CCTV Camras
	Sound System for announcements
	Fire Extinguishers
	LED TVs

Machinery and Equipment (General)

Area	Name of Equipment
Others	Refrigerator(Domestic) front glass double door
	Refrigerator glass single door
	Air Curtain On Door
	Washing machines for pantries
	Gas Burner for pantries
	Fire Extinguishers DCP
	LED TV
	4 Ton air conditioners (Cabinet)
	2 Ton air conditioners (Cabinet)
	2 Ton air conditioners (split)
	Ceiling Fans 56"
	Bracket Fans 18"
	Industrial Exhaust
	Refrigerators 16 CFT
	Dual Connection of Electricity / Express Line etc.
	Electricity Distribution Boxes
	Protection cabin for electricity distribution boxes
	Bed Sheets and pillow covers
	Pillows
	Blankets with covers
	Stoves for pantries
	CCTV Camera
	CCTV Camera top dome
	Fire extinguishers
	DVR